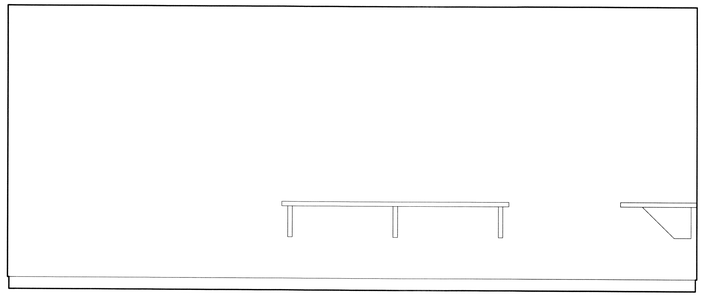

FOLDING
TABLE

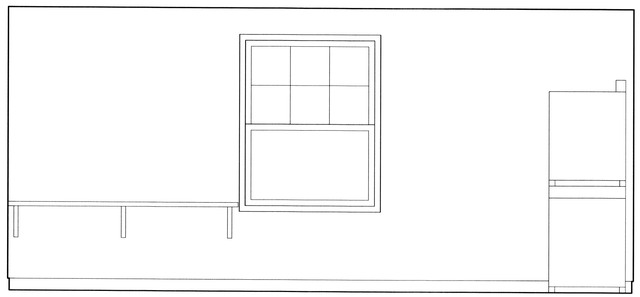

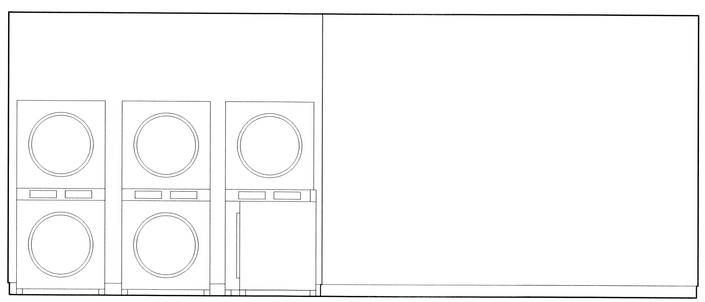

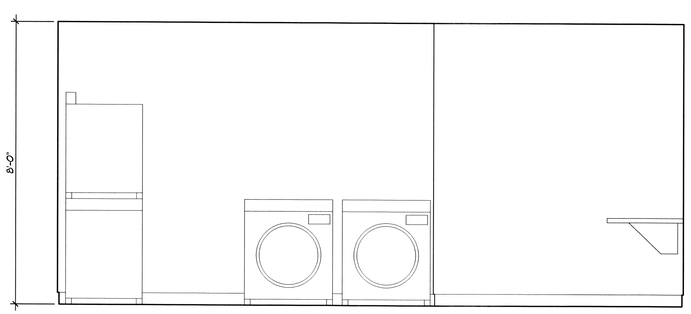

2 INTERIOR ELEVATIONS
SCALE: 1/2"=1'-0"
GUEST LAUNDRY

NOTE: SEE MAINSTAY SUITES PROTOTYPE
DRAWINGS & SPECIFICICATIONS FOR
FINISH SCHEDULES & LEGENDS FOR
EQUIPMENT & MATERIAL CONTROL NO.S

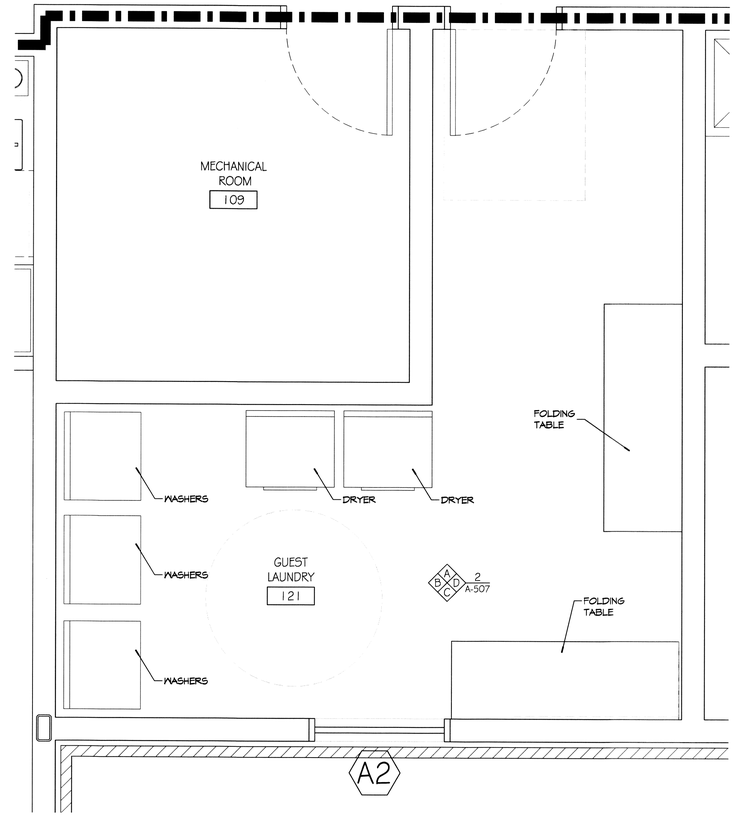

1 ENLARGED PLAN
SCALE: 1/2"=1'-0"
GUEST LAUNDRY

DAMMON
ENGINEERING, INC.
LOUISIANA & MISSISSIPPI
www.dammonengineering.com
info@dammonengineering.com
PH: 985.649.5832 F: 985.641.5950
Chief Engineer: Brian Mistich, PE
554 Old Spanish Trail
Slidell, LA 70458

#	DESCRIPTION	DATE

REVISIONS

SEAL:

JARED M. SIMONEAUX
REG. NO. 7731
STATE OF LOUISIANA
REGISTERED ARCHITECT

MAINSTAY SUITES
700 MAIN STREET
LOT #1 LA HWY 21
HACKBERRY, LA 70645

JOB No: 2265 DATE: FEBRUARY, 2016
DRAWN BY: JTL CHECKED BY: JMS

The design shown and described herein, whether used or not, is the property of Dammon Engineering, Inc. and may not be used in whole or in part without written consent of Dammon Engineering, Inc. Any use of these plans and specifications other than for the specific project intended is prohibited. Visual contact with these plans and specifications shall constitute prima facie evidence of acceptance of these restrictions.

SHEET TITLE:
ENLARGED FLOOR PLAN & INTERIOR ELEVATIONS FOR THE GUEST LAUNDRY

DRAWING NUMBER:
A307