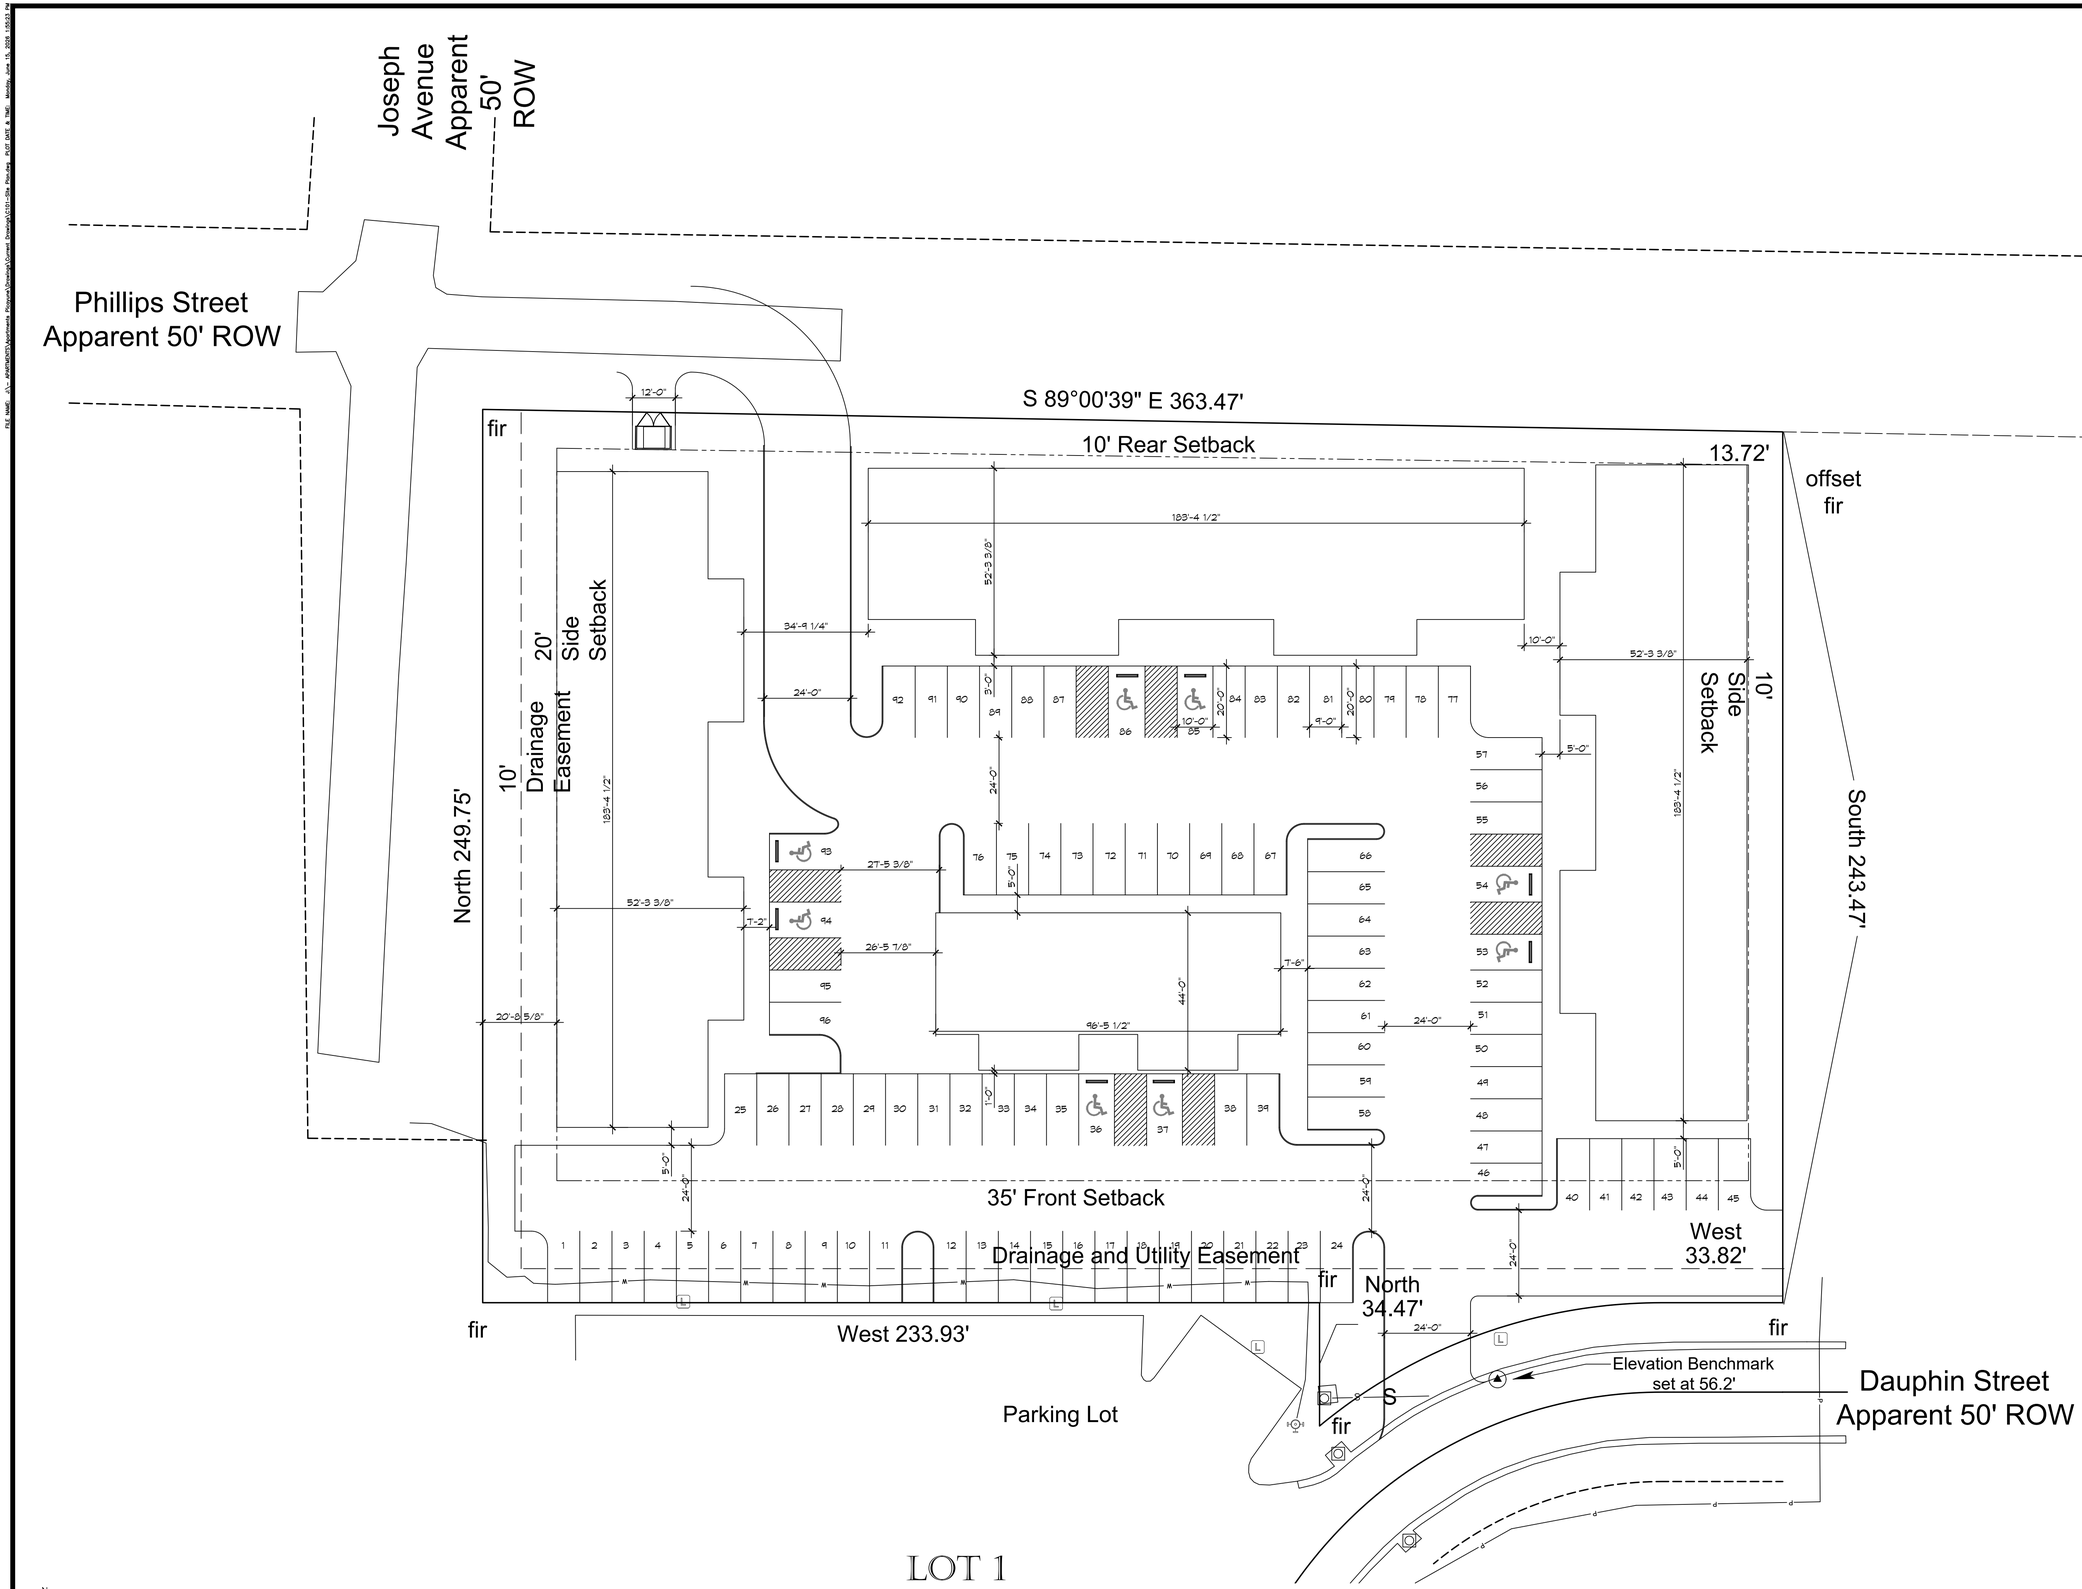

1 PROPOSED SITE PLAN
SCALE: 1" = 20'

DAMMON ENGINEERING, INC.
LOUISIANA & MISSISSIPPI

www.dammonengineering.com
info@dammonengineering.com
PH: 985.649.5832 F: 985.641.5950

Chief Engineer: Brian Mistich, PE
5540 Crossgate Trail
Slidell, LA 70458

#	DESCRIPTION	DATE

REVISIONS

SEAL:

NEW APARTMENTS

DAUPHIN STREET
LOT #2
PICAYONE, MS 39466

JOB No:	2225
DATE:	06/10/2026
DRAWN BY:	JTL
CHECKED BY:	BAM

These plans and specifications, and copies thereof, furnished by Dammon Engineering, are and shall remain the property of Dammon Engineering, and are not to be used in whole or in part for any other project without written authorization from Dammon Engineering. These plans and specifications are not to be used for any other purpose than for which they have been prepared and developed without written consent of Dammon Engineering. Visual contact with these plans and specifications shall constitute prima facie evidence of acceptance of these restrictions.

SHEET TITLE:
PROPOSED SITE PLAN

DRAWING NUMBER:
C101

SHEET No: 1 of 1