


2 A.105 SECOND FLOOR PLAN
SCALE: 1/8" = 1'-0"

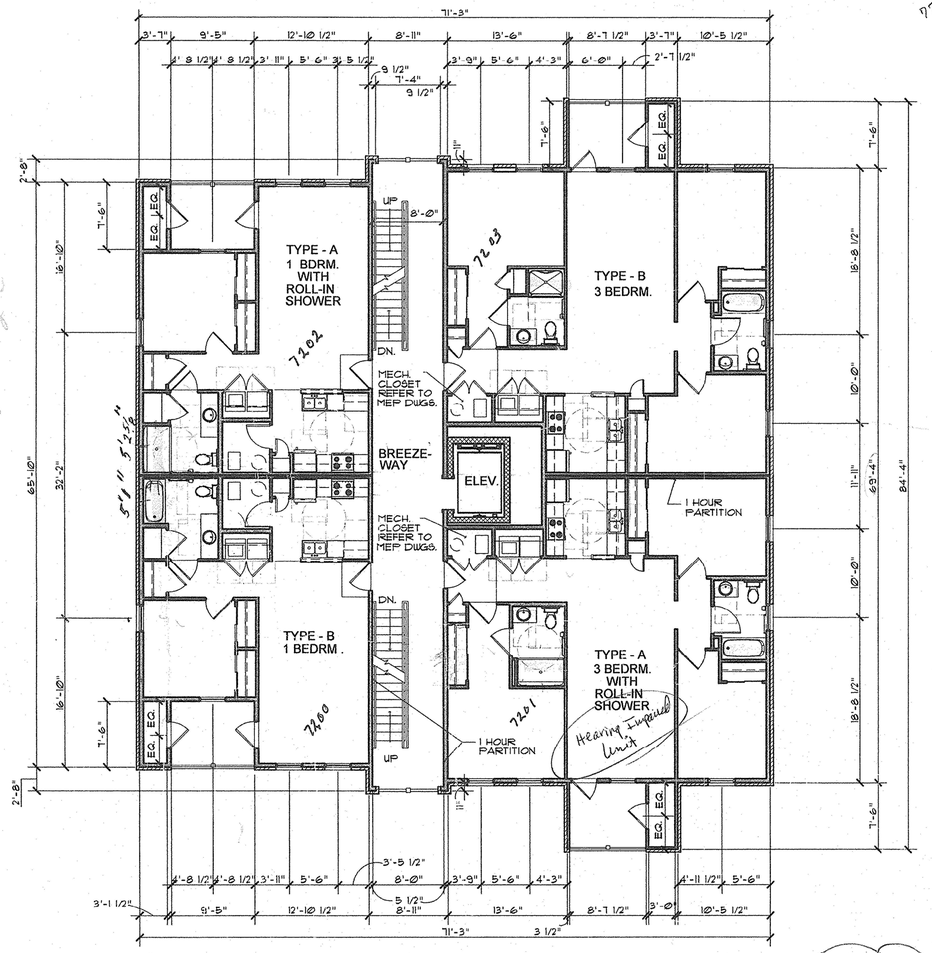


1 A.105 FIRST FLOOR PLAN
SCALE: 1/8" = 1'-0"

4/17/13
All Patio Doors Inswing


HERMAN & KITTLE PROPERTIES, INC.
500 East 96th Street, Suite 300
Indianapolis, IN 46240
317.846.3111
www.hermankittle.com

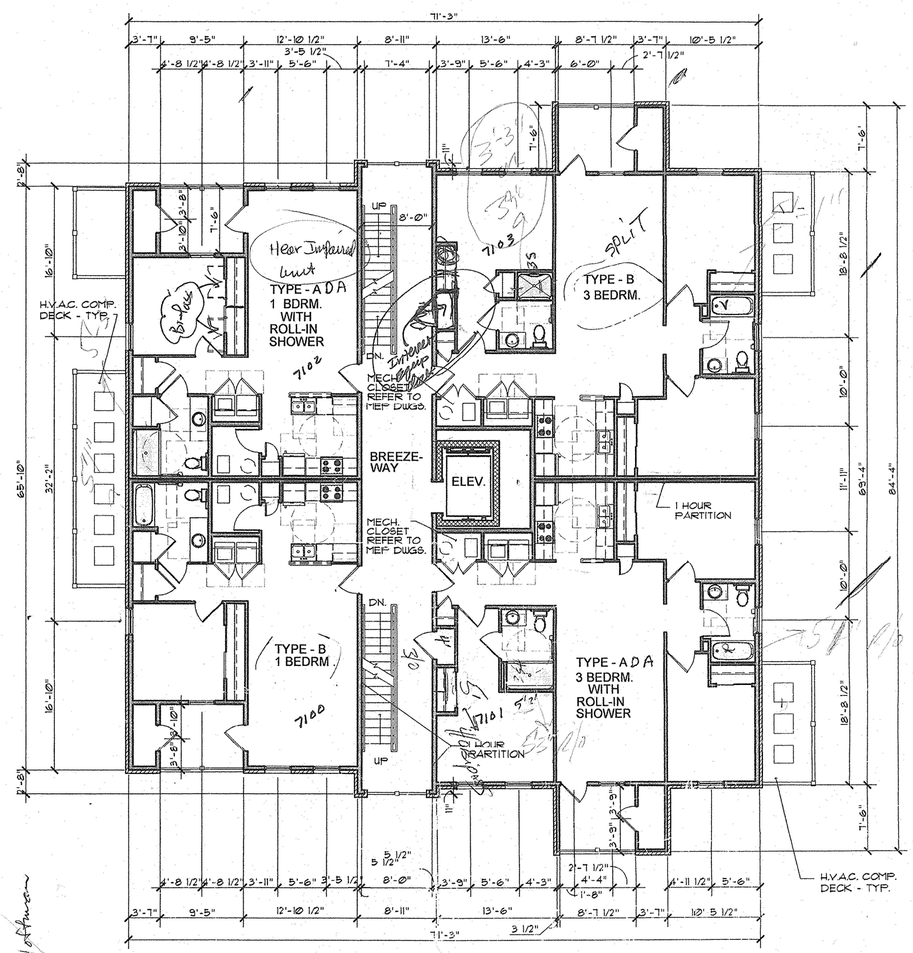

COPYRIGHT & OWNERSHIP OF DOCUMENTS

THIS DOCUMENT IS AN INSTRUMENT OF SERVICE AND IS THE SOLE PROPERTY OF HERMAN AND KITTLE PROPERTIES, INC. ALL INFORMATION CONTAINED HEREIN IS CONFIDENTIAL. ITS SUBMISSION AND DISTRIBUTION TO OTHER PARTIES IS NOT TO BE CONSTRUED AS PUBLICATION IN DEROGATION OF HERMAN AND KITTLE PROPERTIES, INC.'S RIGHTS UNDER FEDERAL COPYRIGHT LAWS OR ANY OTHER RESERVED RIGHTS. ALL INFORMATION CONTAINED HEREIN CONSTITUTES THE ORIGINAL AND UNPUBLISHED WORK OF HERMAN AND KITTLE PROPERTIES, INC. AND THE IDEAS, DESIGNS, ARRANGEMENTS AND THOSE SHOWN ON THE RESULTING BUILDING OR BUILDINGS, IN WHOLE OR IN PURPOSES OF THE RESULTING BUILDING OR BUILDINGS MAY BE DUPLICATED, COPIED, EXHIBITED, DISTRIBUTED OR RESULTING BUILDINGS MODIFIED OR OTHERWISE DISTRIBUTED IN ANY WAY WITHOUT THE SPECIFIC AND PRIOR WRITTEN CONSENT OF HERMAN AND KITTLE PROPERTIES, INC.

© COPYRIGHT 2011 HERMAN AND KITTLE PROPERTIES, INC.


SEAL

STEPHAN M. HOFFMAN
REG. NO. 29224
STATE OF LOUISIANA
REGISTERED ARCHITECT
8/30/12

PROJECT TITLE

PHASE 2
CANTERBURY HOUSE
APARTMENTS
SPARTAN DRIVE
SLIDELL, LOUISIANA

SHEET TITLE

BUILDING
NUMBER 7
FLOOR PLANS

| ISSUED FOR: | DATE |
|---|---|
| ISSUED FOR CONSTRUCTION | 08-30-2012 |

REVISIONS

| MARK | DESCRIPTION | DATE |
|---|---|---|

DO NOT SCALE PRINTS
FIGURED DIMENSIONS ONLY

JOB NO.

08

SHEET NUMBER

A

FILE: T:\VHP ARCHITECTURAL\VHP PROJECTS\08-005 SLIDELL PHASE 2\CONSTRUCTION DOCUMENTS\08-005 A105-A106 - BLDG 7.DWG
TIME: 1/08/11 11:58