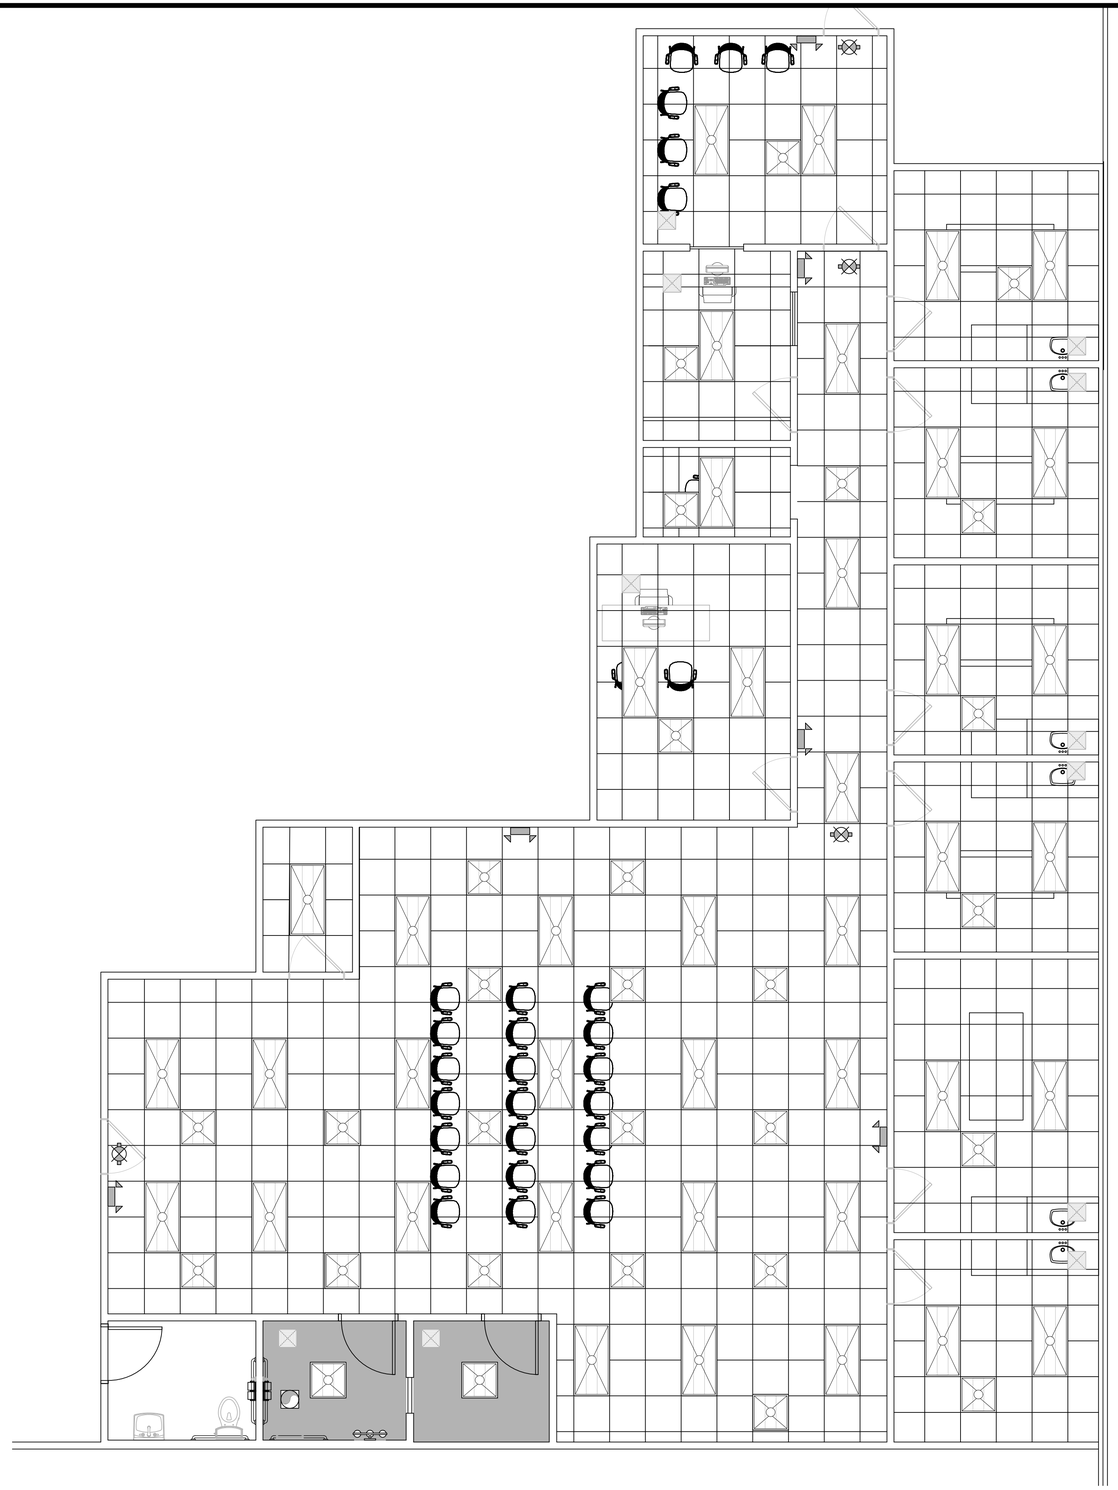

22 REFLECTED CEILING PLAN
SCALE: 1/4"= 1'-0"

LEGEND

- AIR SUPPLY GRILLE (24X24)
- RETURN AIR GRILLE
- AIR SUPPLY GRILLE (12X12)
- EMERGENCY LIGHT
- EXHAUST FAN
- EXTERIOR LIGHT
- 5/8 " GYPSUM BOARD
- ATTIC ACCESS — STENCIL ON WALL
- RECESSED LIGHT
- CEILING MOUNTED EXIT LIGHT
- VANITY LIGHT
- ATTIC LIGHT WITH SWITCH
- 2X2 FLUORESCENT
- 2X4 FLUORESCENT
- 2X2 DROP CEILING
- 60" INDUSTRIAL CEILING FAN

DAMMON ENGINEERING, INC.
LOUISIANA & MISSISSIPPI
www.dammonengineering.com
info@dammonengineering.com
PH: 985-641-8352

Chief Engineer: Brian Mistich, PE
554 Old Spanish Trail
Slidell, LA 70458

REVISIONS

#	DESCRIPTION	DATE

SEAL:

OFFICE ADDITION
CROSS GATES FAMILY FITNESS
1311 GAUSE BLVD
SLIDELL, LA. 70458

JOB No:	2511
DATE:	02-25-2025
DRAWN BY:	CSD
CHECKED BY:	JMS

No alterations to the plans, specifications, designs and the geometric layout shall be made without the written consent of Dammon Engineering, Inc. Any alterations made without the written consent of Dammon Engineering, Inc. shall be at the sole risk of the person or entity making the alteration. The plans, specifications, designs and the geometric layout shall be the property of which the seal bears proper and exclusive authority to control and dispose of the same. Dammon Engineering, Inc. retains ownership of all drawings and specifications.

SHEET TITLE:
REFLECTED CEILING PLAN

DRAWING NUMBER:
A104

SHEET No: 11 of 1