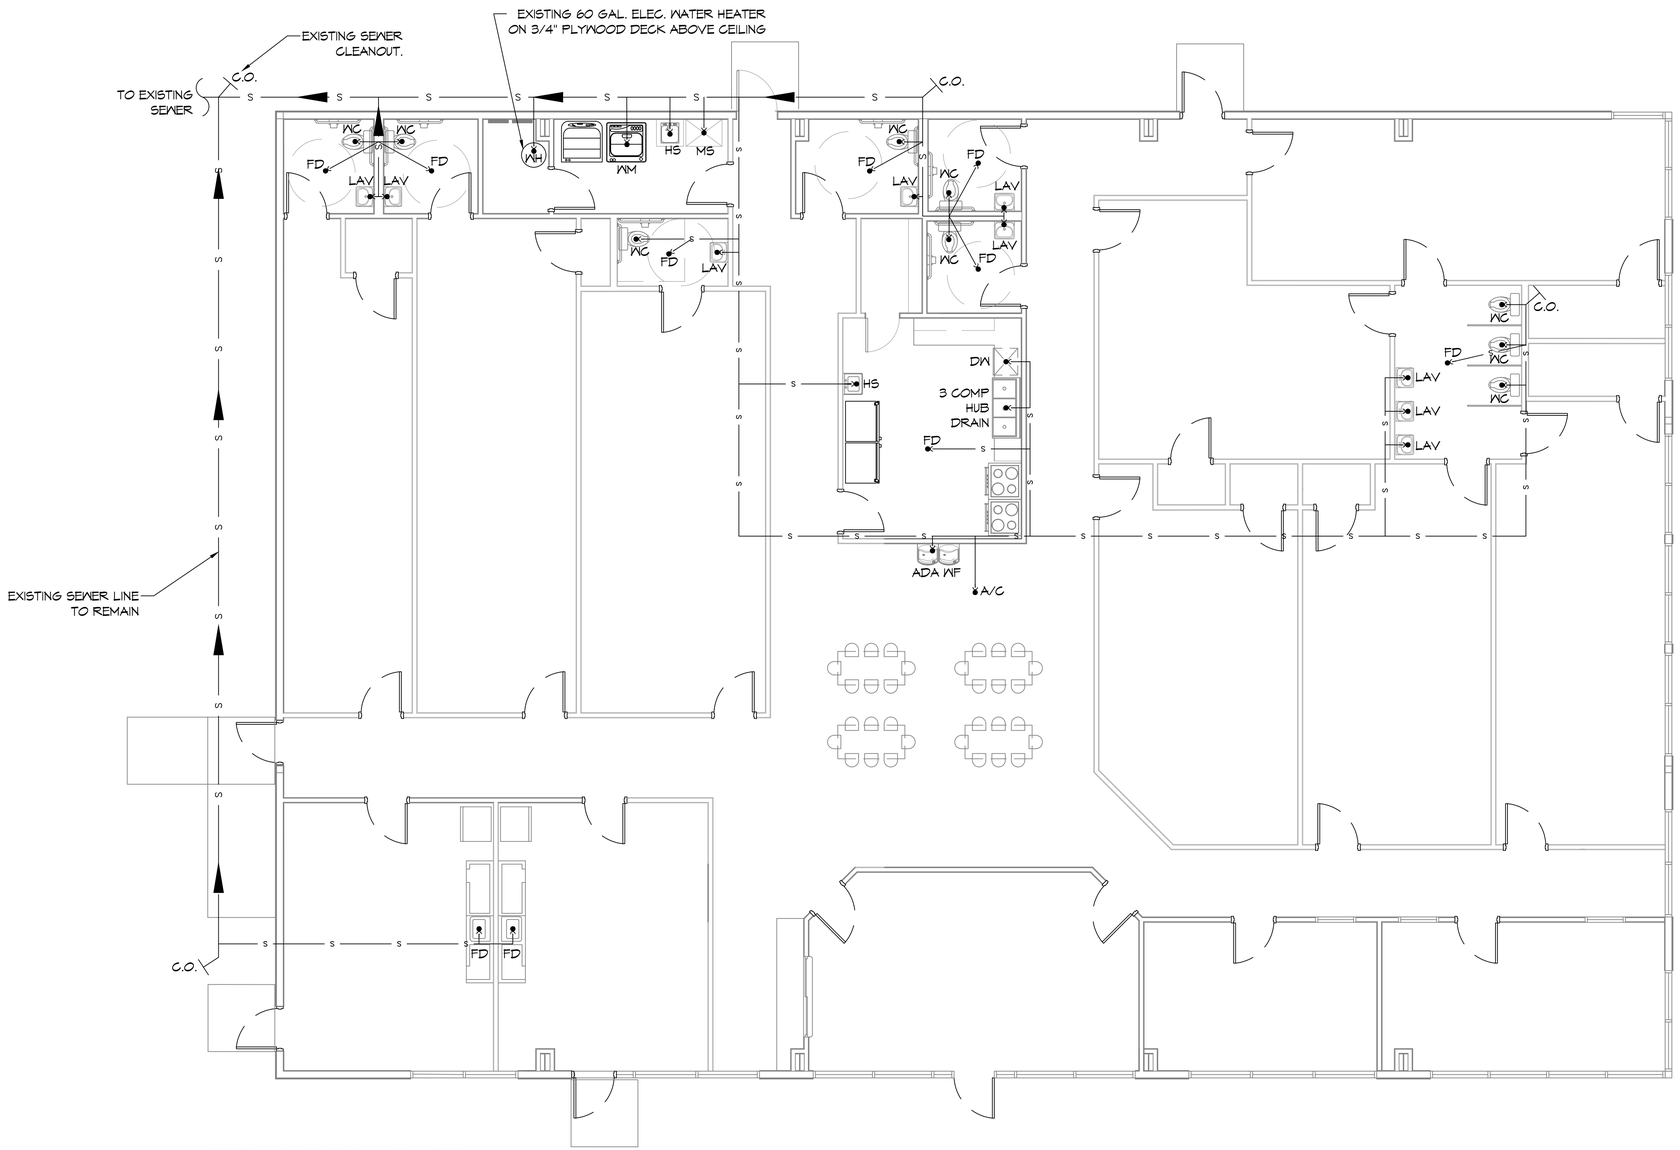

5 PLUMBING PLAN

SCALE: 3/16"= 1'-0"

DAMMON ENGINEERING, INC.
LOUISIANA & MISSISSIPPI

www.dammonengineering.com
info@dammonengineering.com
PH: 985.649.5832

Chief Engineer: Brian Mistich, PE
5544 Highway 77 North
Suite B
Slidell, LA 70458

#	DESCRIPTION	DATE

REVISIONS

SEAL:

NEW DAYCARE

THREE PEAS IN A POD EARLY LEARNING CENTER

2465 GAUSE BLVD.
SLIDELL, LA 70461

JOB No:	2517	DATE:	10-14-2025
DRAWN BY:	LJP	CHECKED BY:	BAM

The drawings and specifications, including electronic files, as instruments of service, are the property of Dammon Engineering, and shall not be used for any purpose other than the specified project for which they were prepared and delivered. Reproduction or publication of these documents, in whole or in part, or the use of them on other projects for which they have not been prepared and delivered without written consent of Dammon Engineering, is prohibited. All rights are reserved. Copyright © 2025 Dammon Engineering

SHEET TITLE:
PLUMBING PLAN

DRAWING NUMBER:

P101

SHEET No: 7 of 12

FILE NAME: J:\- Commercial\Kaufman Dog Park\Current Drawings\P101 - Plumbing Plan.dwg PLOT DATE & TIME: Tuesday, October 14, 2025 8:54:14 AM