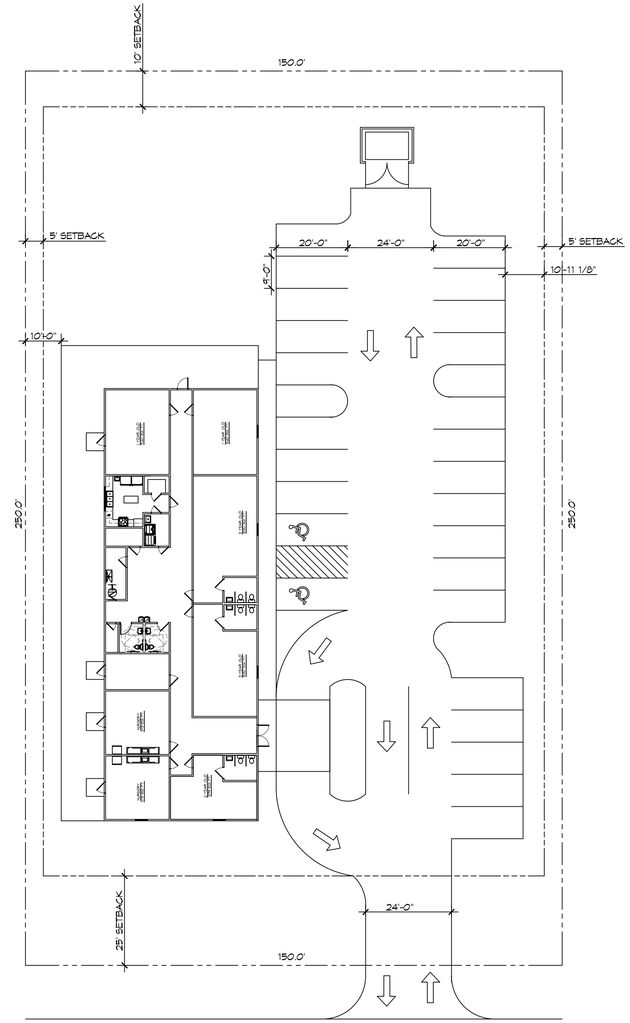


1 SITE PLAN
SCALE: 1" = 20'-0"

## PLANNING

ZONING DISTRICT - C4 HIGHWAY COMMERCIAL

## FLOOD ZONE

ZONE ?? ELEVATION ??

## BUILDING SQUARE FOOTAGE

TOTAL BUILDING 5,207 SQ. F.T

## PARKING REQUIREMENTS

2 SPACES PER CLASS ROOMS (14) PLUS ONE PER TEACHER (8) = 22 PARKING SPACES

DAMMON ENGINEERING, INC.
LOUISIANA & MISSISSIPPI
www.dammonengineering.com
info@dammonengineering.com
PH: 985.649.5832
Chief Engineer: Brian Mistich, PE
554 Old Spanish Trail
Slidell, LA 70458

REVISIONS

| # | DESCRIPTION | DATE |
|---|---|---|
| | | |

SEAL:

NEW DAYCARE
CHILD CARE

UNKNOWN
SLIDELL LA

| | |
|---|---|
| JOB No: | 2500 |
| DATE: | 04-01-2025 |
| DRAWN BY: | GKD |
| CHECKED BY: | JMS |

THIS DRAWING AND SPECIFICATIONS, DESIGNS AND ARRANGEMENTS REPRESENTED HEREIN, IS AND SHALL REMAIN THE PROPERTY OF DAMMON ENGINEERING, AND SHALL NOT BE USED IN WHOLE OR IN PART WITHOUT THE WRITTEN PERMISSION OF DAMMON ENGINEERING. THE VISUAL REPRESENTATIONS OF THE DESIGN SHALL NOT BE SCALED. DAMMON ENGINEERING, INC. ASSUMES NO RESPONSIBILITY FOR THE ACCURACY OF REPRODUCTIONS.

SHEET TITLE:
SITE PLAN

DRAWING NUMBER:
C101

SHEET No: 1 of 2