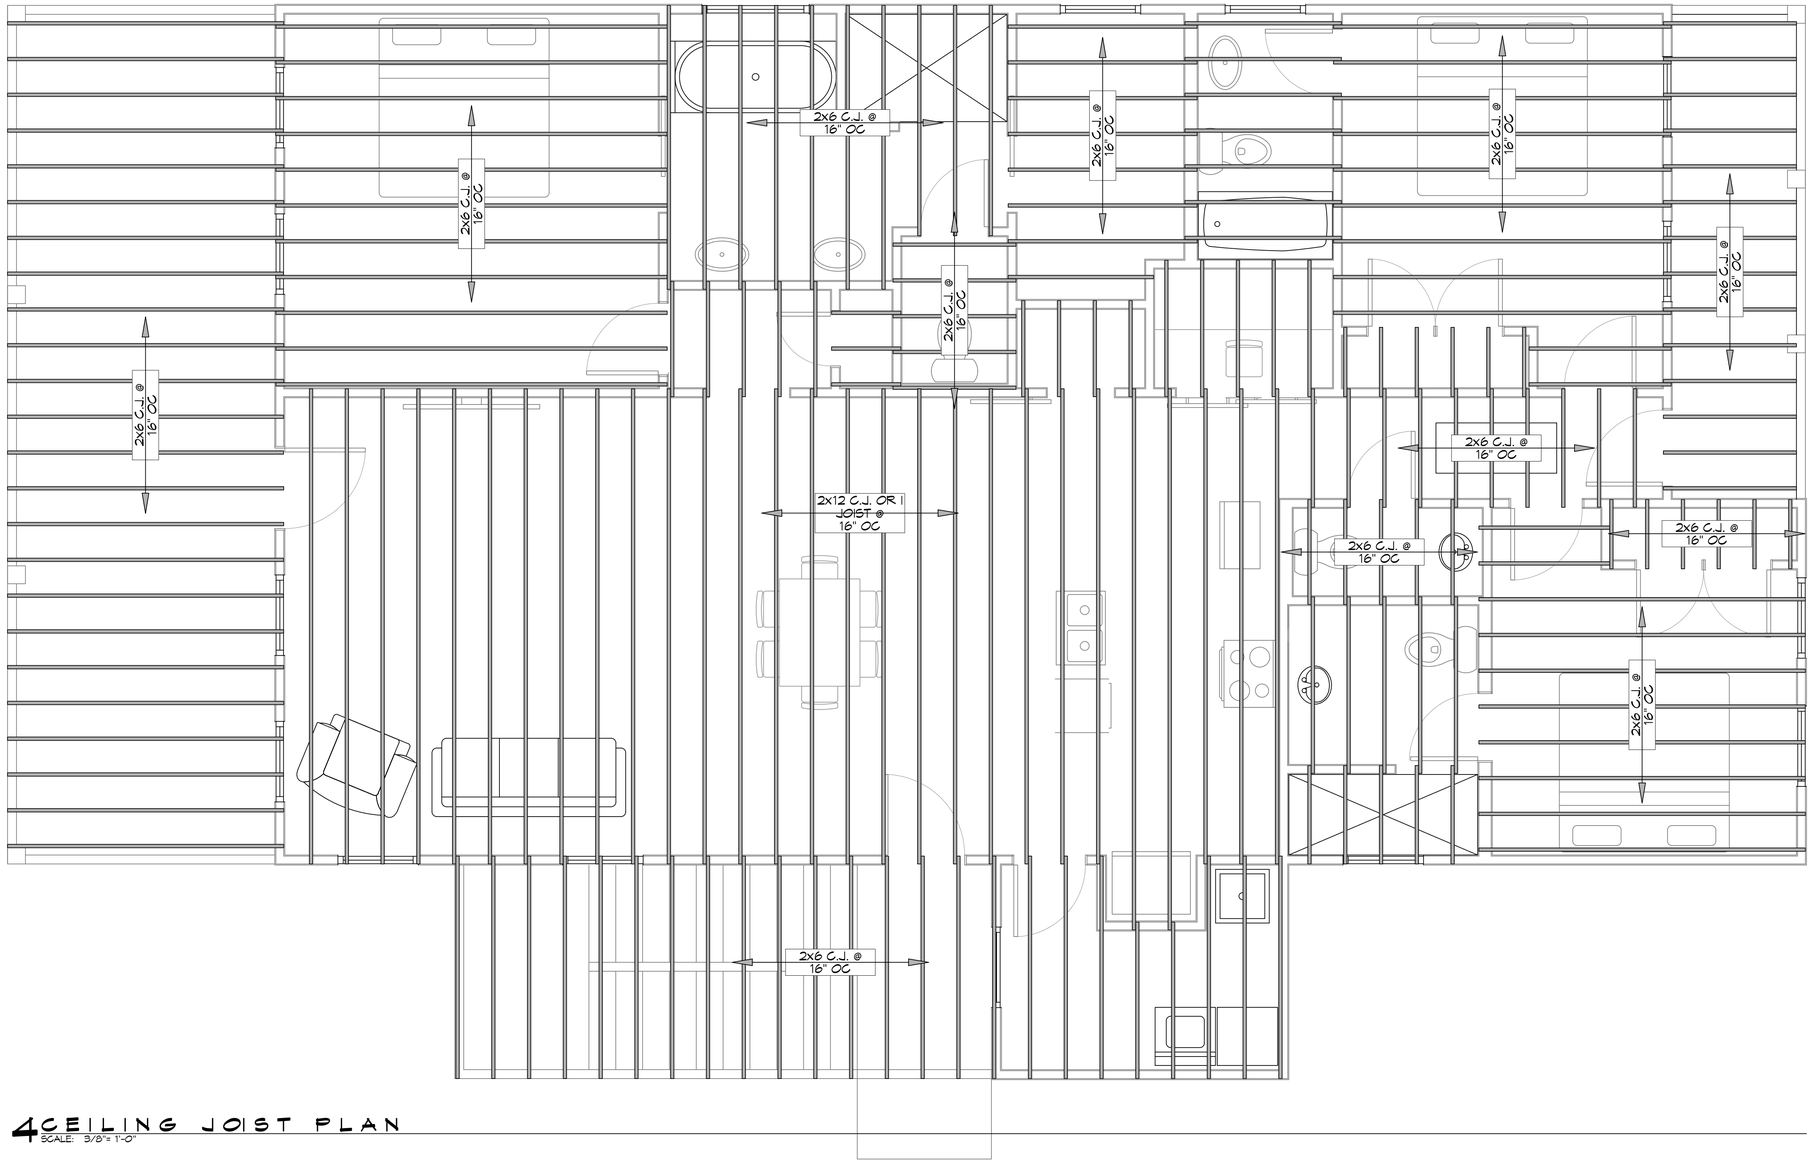

4 CEILING JOIST PLAN
SCALE: 3/8"= 1'-0"

DAMMON ENGINEERING, INC.
LOUISIANA & MISSISSIPPI
www.dammonengineering.com
info@dammonengineering.com
PH: 985.649.5832

Chief Engineer: Brian Mistich, PE
554 Old Spanish Trail
Slidell, LA 70458

REVISIONS

#	DESCRIPTION	DATE

SEAL:

STATE OF LOUISIANA
BRIAN A. MISTICH
License No. 30187
PROFESSIONAL ENGINEER

NEW HOUSE PLAN

JASON GUY

LOT 22B
MONSA DRIVE, LAZY RIVER ESTATES,
COVINGTON, LOUISIANA 70433

JOB No:
DATE: 06-24-2025
DRAWN BY: CKD
CHECKED BY: BAM

THIS DRAWING AND SPECIFICATION, INCLUDING ALL DESIGNS, PLANS, AND SPECIFICATIONS PREPARED BY THE ARCHITECT OR ENGINEER, ARE THE PROPERTY OF DAMMON ENGINEERING, AND MUST BE RETURNED UPON REQUEST. THE REPRODUCTION, ALTERATION OR USE FOR ANY PURPOSE OTHER THAN THE SPECIFIC PROJECT FOR WHICH THE PLAN WAS PREPARED AND DEVELOPED, WITHOUT WRITTEN CONSENT OF DAMMON ENGINEERING IS PROHIBITED. ALL ARTICLES, INSTRUMENTS OF SERVICE, AND FINDINGS ARE TO BE TREATED AS CONFIDENTIAL.

SHEET TITLE:
CEILING JOIST PLAN

DRAWING NUMBER:
S102

SHEET No: 4 of 12

FILE NAME: J:\- Foundations or Structural Only\Jason Guy\Current Drawings\S102 - Ceiling Joist Plan.dwg PLOT DATE & TIME: Tuesday, June 24, 2025 3:33:26 PM