FILE NAME: J:\... Foundations w Structural Only\Jason Guy\Current Drawings\S104 - Framing Section Elevations - CUT CAPS & TIMB... Tuesday, June 24, 2025 3:38:14 PM

GENERAL NOTES

1. ALL LUMBER SHALL BE PRESSURE TREATED WITH A RETENTION OF .4 PER C.F.
2. ALL FASTENERS SHALL BE HOT DIPPED GALVANIZED (HDG) PER ASTM A153.
3. ALL CONNECTORS SHALL BE HDG PER ASTM A653, CLASS G185 SHEET WITH 1.85 OZ/SF ZINC COATING.

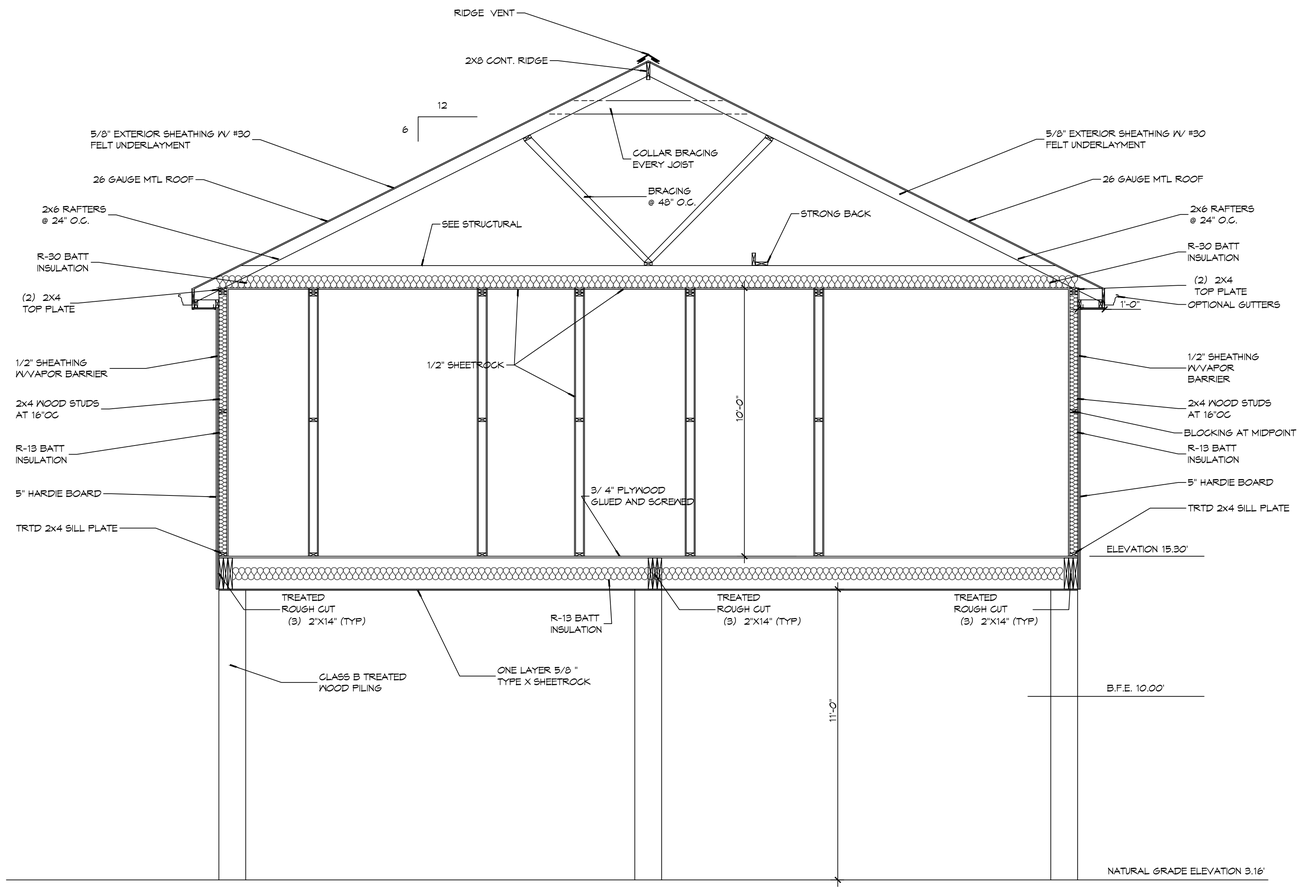

6 HOUSE SECTION
SCALE: 3/8"= 1'-0"

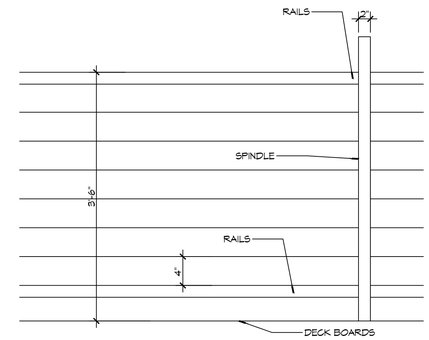

7 RAILING DETAIL
SCALE: 1"= 1'-0"

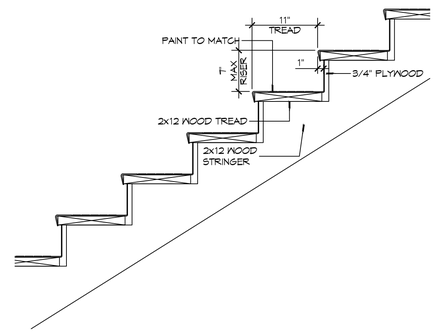

8 STAIR DETAIL
SCALE: 1"= 1'-0"

DAMMON ENGINEERING, INC.
LOUISIANA & MISSISSIPPI
www.dammonengineering.com
info@dammonengineering.com
PH: 985.649.5832
Chief Engineer: Brian Mistich, PE
564 Old Spanish Trail
Slidell, LA 70458

REVISIONS

#	DESCRIPTION	DATE

SEAL:

STATE OF LOUISIANA
BRIAN A. MISTICH
License No. 30187
PROFESSIONAL ENGINEER

NEW HOUSE PLAN

JASON GUY

LOT 228
MONSA DRIVE, LAZY RIVER ESTATES.
COVINGTON, LOUISIANA 70433

DRAWN BY: BAM | CHECKED BY: CKD | DATE: 06-24-2025 | JOB No:

All plans, drawings, specifications, and computer files are instruments of service and shall remain the property of Dammon Engineering, and shall not be used by the owner or others on extensions of this project or on any other project without written consent of Dammon Engineering. These documents are not to be changed or copied in any form or manner whatsoever nor are they to be assigned to any third party without first obtaining the expressed written permission and consent of Dammon Engineering.

SHEET TITLE:
HOUSE SECTION AND ROOF PLAN

DRAWING NUMBER:
S104

SHEET No: 6 of 12