FILE NAME: J:_Government\2019 - Fire Station #10\Drawings\Current Drawings\C101 - Site Plan.dwg PLOT DATE & TIME: Saturday, January 11, 2020 9:40:28 AM

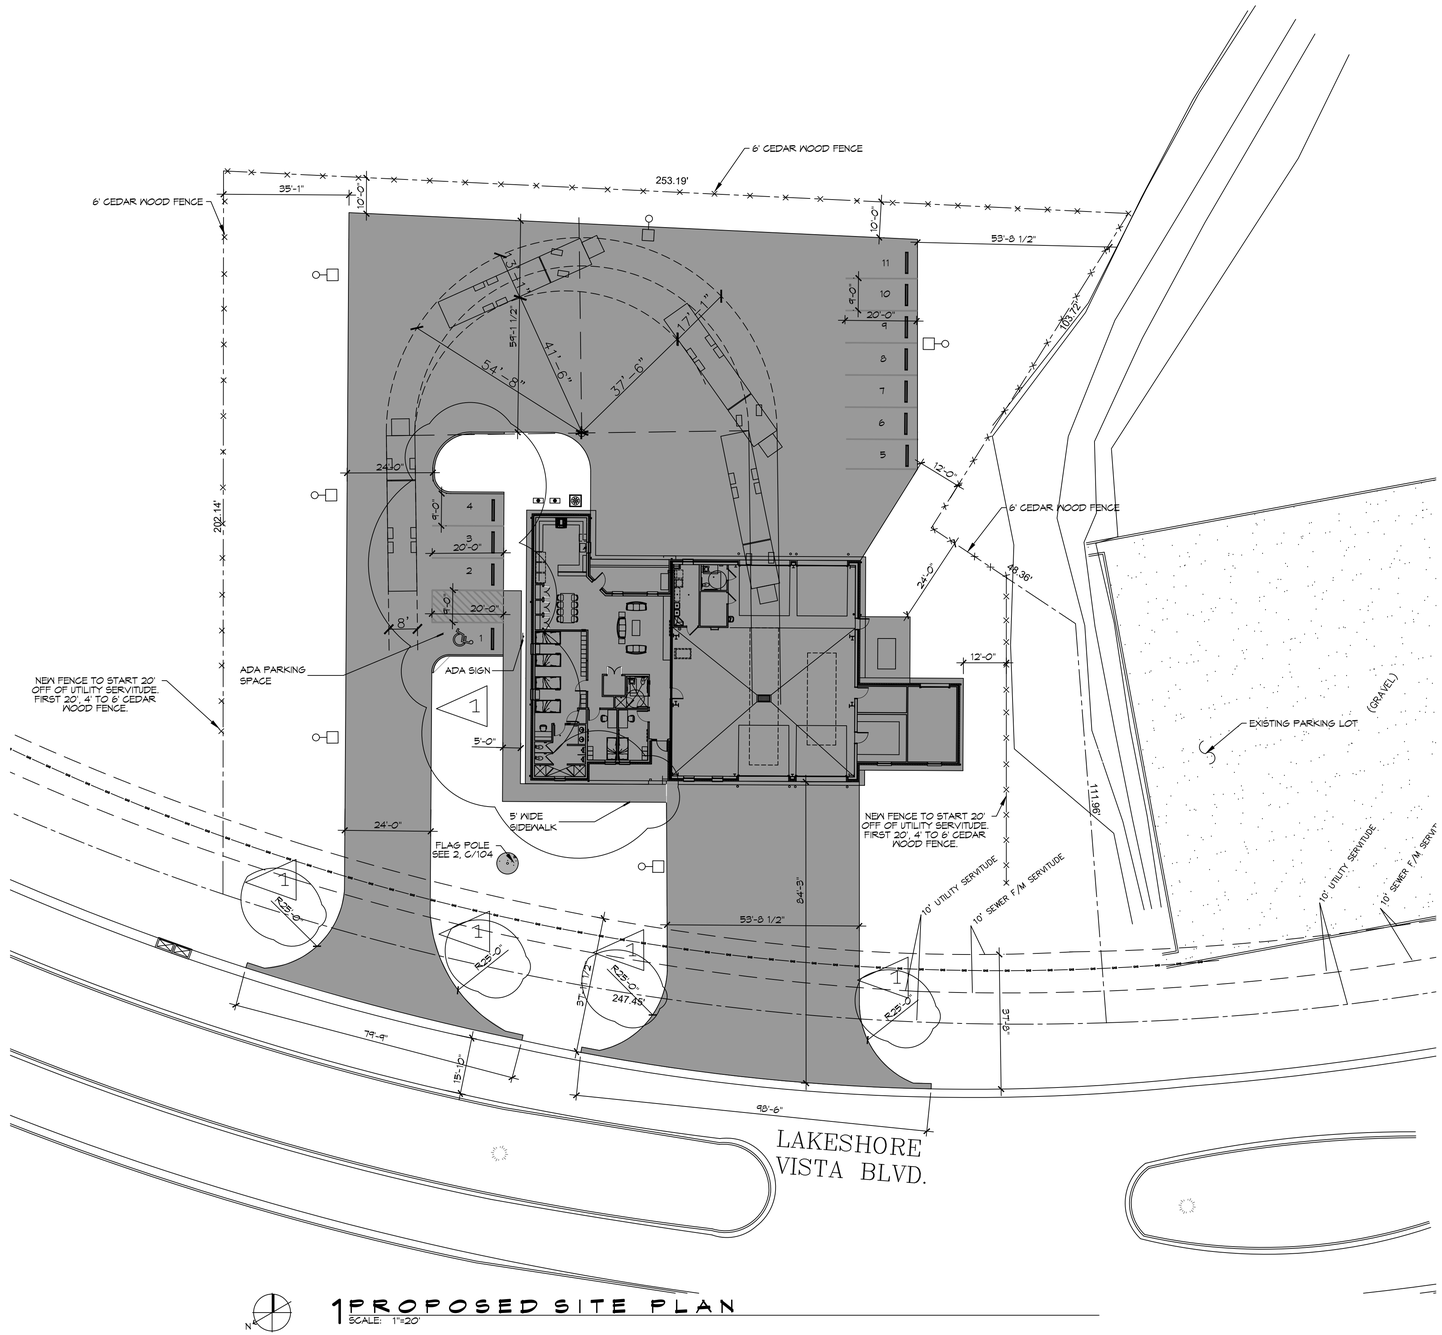

N

1 PROPOSED SITE PLAN
SCALE: 1"=20'

PLANNING

ZONING DISTRICT - LV3 PERMITTED USE FIRE STATION

LOT # B-1B1

FLOOD ZONE AH

1.187 ACRES

BUILDING SETBACKS

FRONT SETBACK = 25'
REAR SETBACK = 10'
SIDE SETBACKS = 10'

PARKING REQUIREMENTS

10 REGULAR PARKING SPACES PROVIDED
1 HANDICAP PARKING SPACES PROVIDED
TOTAL PARKING SPACES PROVIDED 11

DAMMON ENGINEERING, INC.
LOUISIANA & MISSISSIPPI
www.dammonengineering.com
info@dammonengineering.com
PH: 985.649.5832

Chief Engineer: Brian Mistich, PE
2545 Claiborne Trail
Slidell, LA 70458

REVISIONS

#	DESCRIPTION	DATE
1	CHANGED DRIVEWAY RADIUS TO 25' RELOCATED HDCP PARKING	01-22-26

SEAL:

STATE OF LOUISIANA
BRIAN A. MISTICH
License No. 30187
PROFESSIONAL ENGINEER

All plans, specifications, and computer files are instruments of service of the Engineer and shall remain the property of Dammon Engineering, Inc. and shall not be altered without the written consent of the Engineer. They are not to be used by the Owner or others on extensions of the project or on any other project without written consent of the Engineer. The visual contents of these documents are protected by the Federal Copyright Act and may not be reproduced, published or changed in any form or by any means whatsoever without written permission of Dammon Engineering, Inc.

NEW FIRE STATION #10
ST. TAMMANY FIRE PROTECTION DISTRICT No. 1
2145 LAKESHORE VISTA BLVD
SLIDELL, LA 70461

JOB No:	2519	DATE:	1-16-2026
DRAWN BY:	CKD	CHECKED BY:	JMS

SHEET TITLE:
PROPOSED SITE PLAN

DRAWING NUMBER:
C101