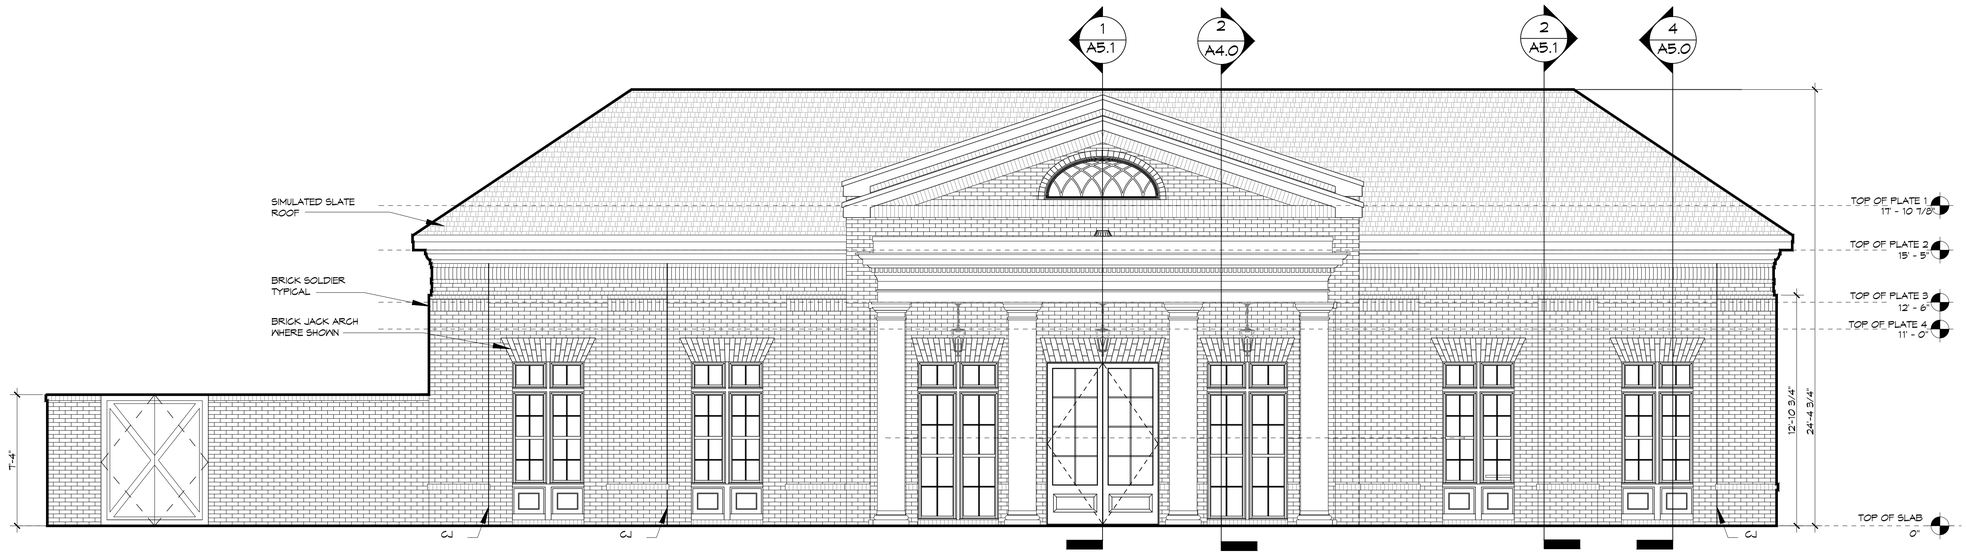

24 FRONT ELEVATION

SCALE: 1/4"= 1'-0"

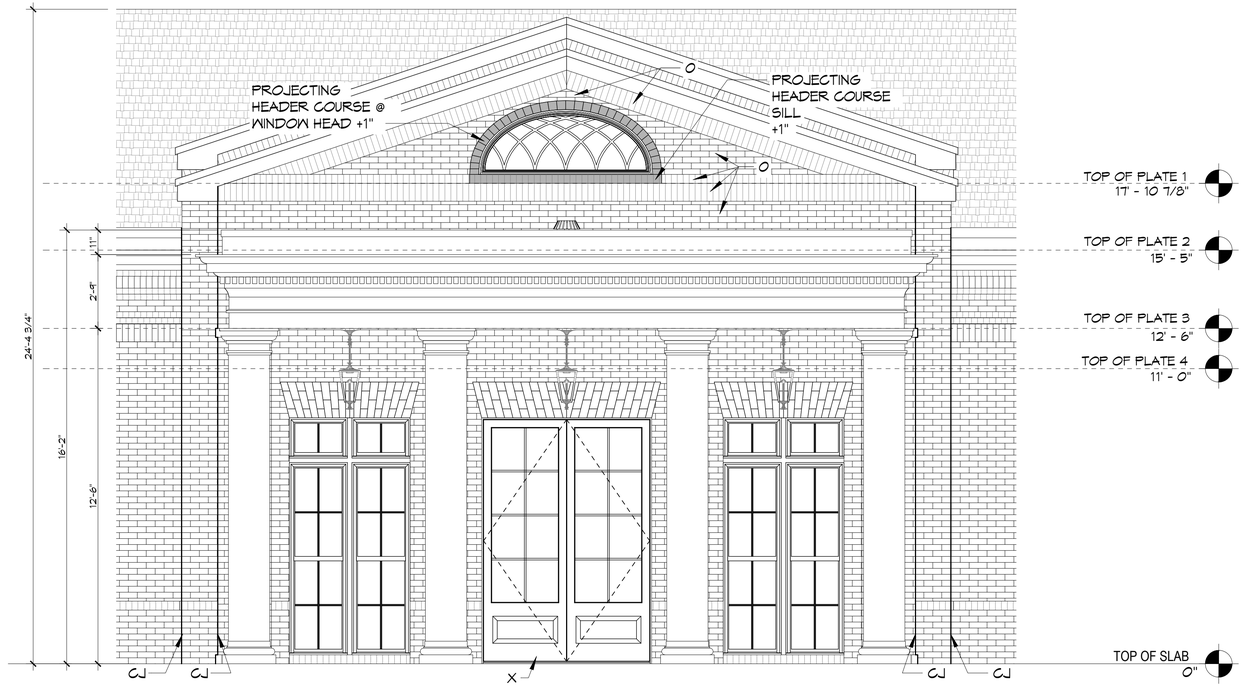

24 ENLARGED FRONT ELEVATION

SCALE: 3/8"= 1'-0"

DAMMON ENGINEERING, INC.
LOUISIANA & MISSISSIPPI
www.dammonengineering.com
info@dammonengineering.com
PH: 985.649.5832
Chief Engineer: Brian Mistich, PE
1544 Sharp Trail
Slidell, LA 70458

REVISIONS

#	DESCRIPTION	DATE

SEAL:

NEW MEDICAL OFFICE

POSITIVE STEPS FERTILITY

500 OAK HARBOR BLVD
SLIDELL, LA 70458

JOB No:	24T	DATE:	04-09-2025
DRAWN BY:	CKD	CHECKED BY:	JVS

THIS DRAWING IS THE PROPERTY OF DAMMON ENGINEERING, INC. AND MUST BE RETURNED UPON REQUEST. THE DESIGNS SHOWN AND DESCRIBED HEREIN ARE THE PROPERTY OF DAMMON ENGINEERING, INC. AND WERE PREPARED FOR USE ON THIS PROJECT ONLY AND ARE NOT TO BE USED ON OTHER PROJECTS NOR ON EXTENSIONS OF THIS PROJECT EXCEPT BY AGREEMENT IN WRITING AND WITH APPROPRIATE COMPENSATION TO DAMMON ENGINEERING, INC.

SHEET TITLE:
NEW BUILDING ELEVATIONS

DRAWING NUMBER:

A104

SHEET No: 12 of 18

FILE NAME: J:_Projects_Medical_Dental\Positive Doctors Office\Current Drawings to Use\A104 - Front Elevation Plan.dwg PLOT DATE & TIME: Thursday, April 10, 2025 1:37:16 PM