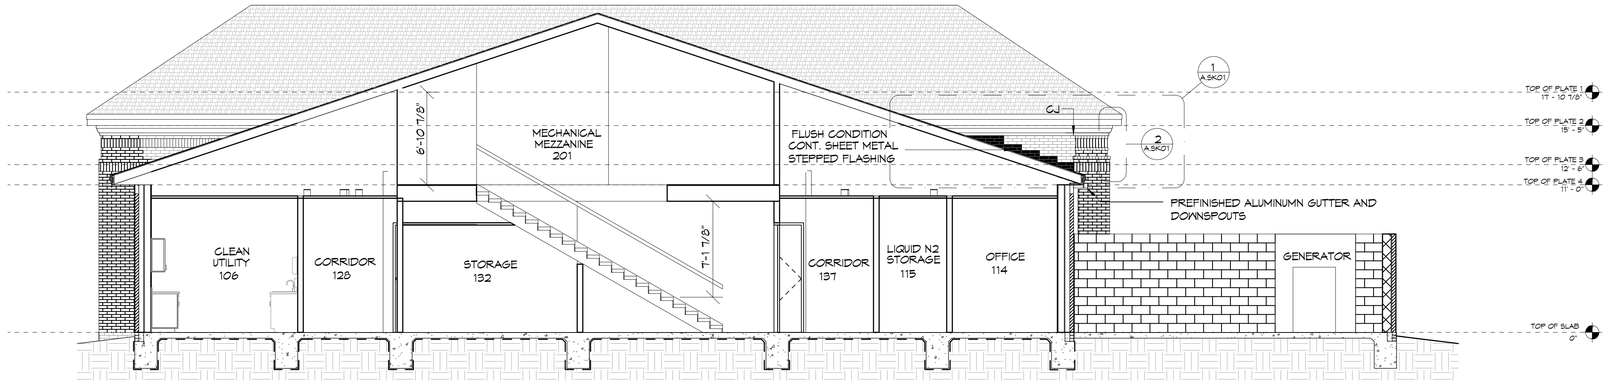

1 BUILDING SECTION
SCALE: 3/16"= 1'-0"

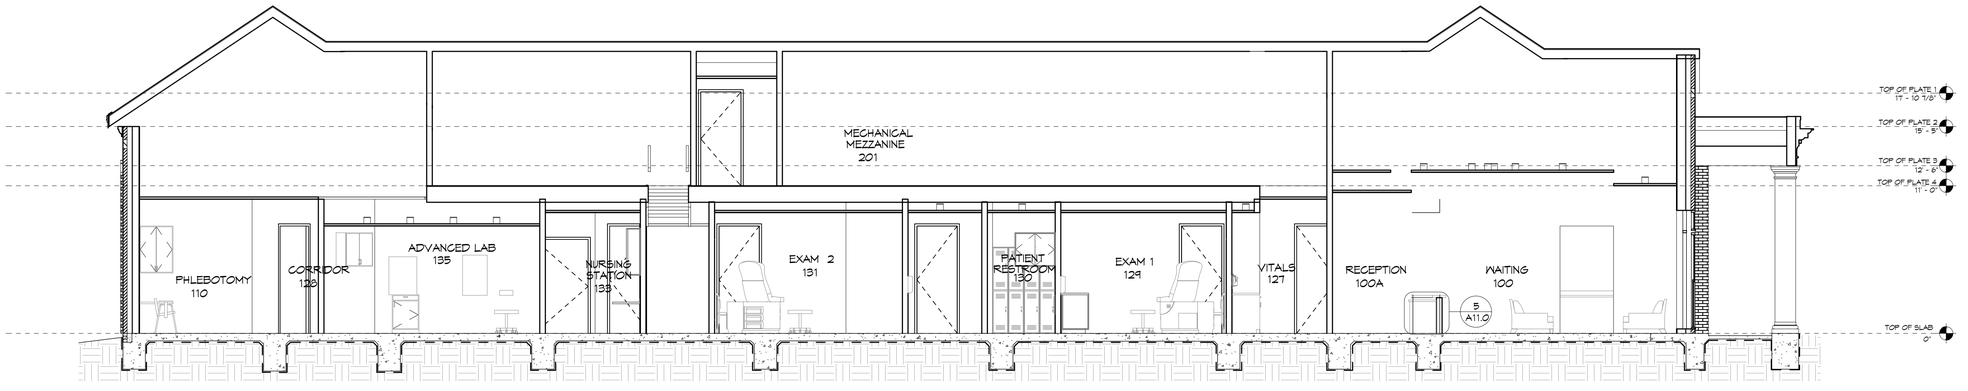

2 BUILDING SECTION
SCALE: 3/16"= 1'-0"

DAMMON
ENGINEERING, INC.
LOUISIANA & MISSISSIPPI
www.dammonengineering.com
info@dammonengineering.com
PH: 985.649.5832
Chief Engineer: Brian Mistich, PE
544 Steen Trail
Slidell, LA 70458

REVISIONS

#	DESCRIPTION	DATE

SEAL:

NEW MEDICAL OFFICE

POSITIVE STEPS FERTILITY

500 OAK HARBOR BLVD
SLIDELL, LA 70465

JOB No:	2513
DRAWN BY:	CKD
DATE:	05-011-2025
CHECKED BY:	JMS

All plans remain the property of Dammon Engineering, and are not to be used on any other project for which they have not been prepared and accepted in writing by Dammon Engineering. Visual contact with these plans shall constitute prima facie evidence of the acceptance of these restrictions.

SHEET TITLE:
BUILDING SECTIONS

DRAWING NUMBER:

A4.0

SHEET No: 12 of 44

FILE NAME: J:\- Projects - Medical - Dental\Position Doctors Office\Current Drawings to Use\A4.0 - Bldg Sections.dwg PLOT DATE & TIME: Wednesday, May 14, 2025 3:07:12 PM