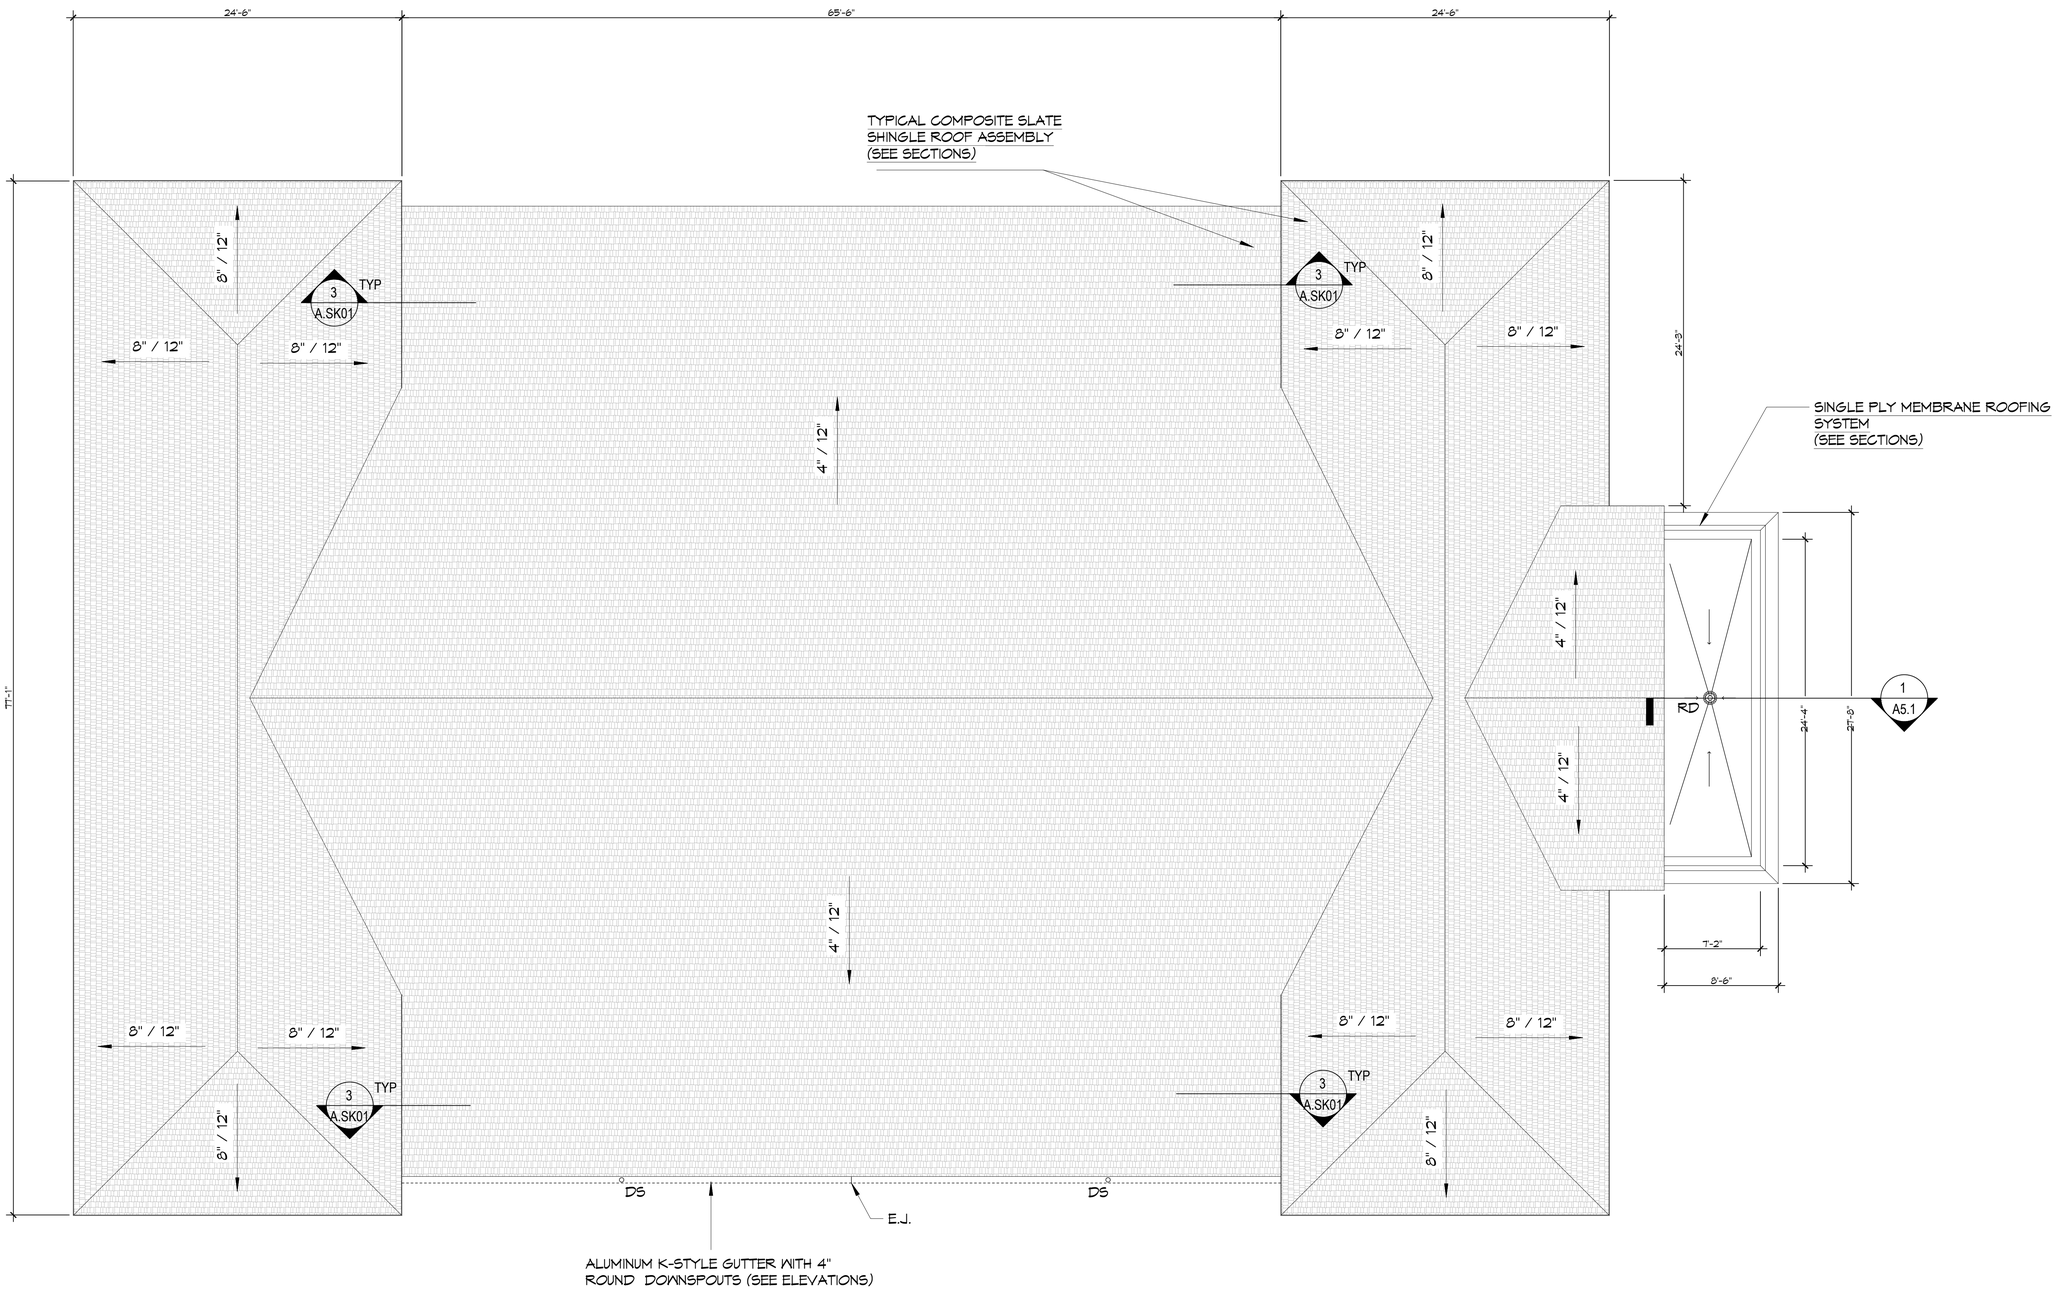

1 ROOF PLAN
SCALE: 3/16"= 1'-0"

DAMMON ENGINEERING, INC.
LOUISIANA & MISSISSIPPI
www.dammonengineering.com
info@dammonengineering.com
PH: 985.649.5832
Chief Engineer: Brian Mistich, PE
504 Oak Street, Trail
Slidell, LA 70458

#	DESCRIPTION	DATE
	REVISIONS	

SEAL:

PROGRESS SET

NEW MEDICAL OFFICE
DIANA OAK HARBOR REAL ESTATE LLC
540 OAK HARBOR BLVD
SLIDELL, LA 70458

JOB No:	2513
DATE:	06-03-2025
DRAWN BY:	CKD
CHECKED BY:	JMS

THE DRAWINGS AND SPECIFICATIONS AS INSTRUMENTS OF SERVICE ARE AND SHALL REMAIN THE PROPERTY OF DAMMON ENGINEERING, INC. THE PROPERTY RIGHTS OF THE ARCHITECT ARE TO BE PROTECTED. THE DRAWINGS AND SPECIFICATIONS MAY BE USED ONLY FOR THE PROJECT FOR WHICH THEY HAVE BEEN PREPARED AND DEVELOPED WITHOUT WRITTEN CONSENT OF DAMMON ENGINEERING, INC. ©2025 DAMMON ENGINEERING, INC. ALL RIGHTS RESERVED.

SHEET TITLE:
ROOF PLAN

DRAWING NUMBER:
A1.3

SHEET No: 13 of 52

FILE NAME: J:\- Hospital - Medical - Dental\2513 - Trailer Step Facility MAMM\Current Drawings to Use\A1.3 - Roof Plan.dwg DATE & TIME: Tuesday, June 3, 2025 9:23:23 AM