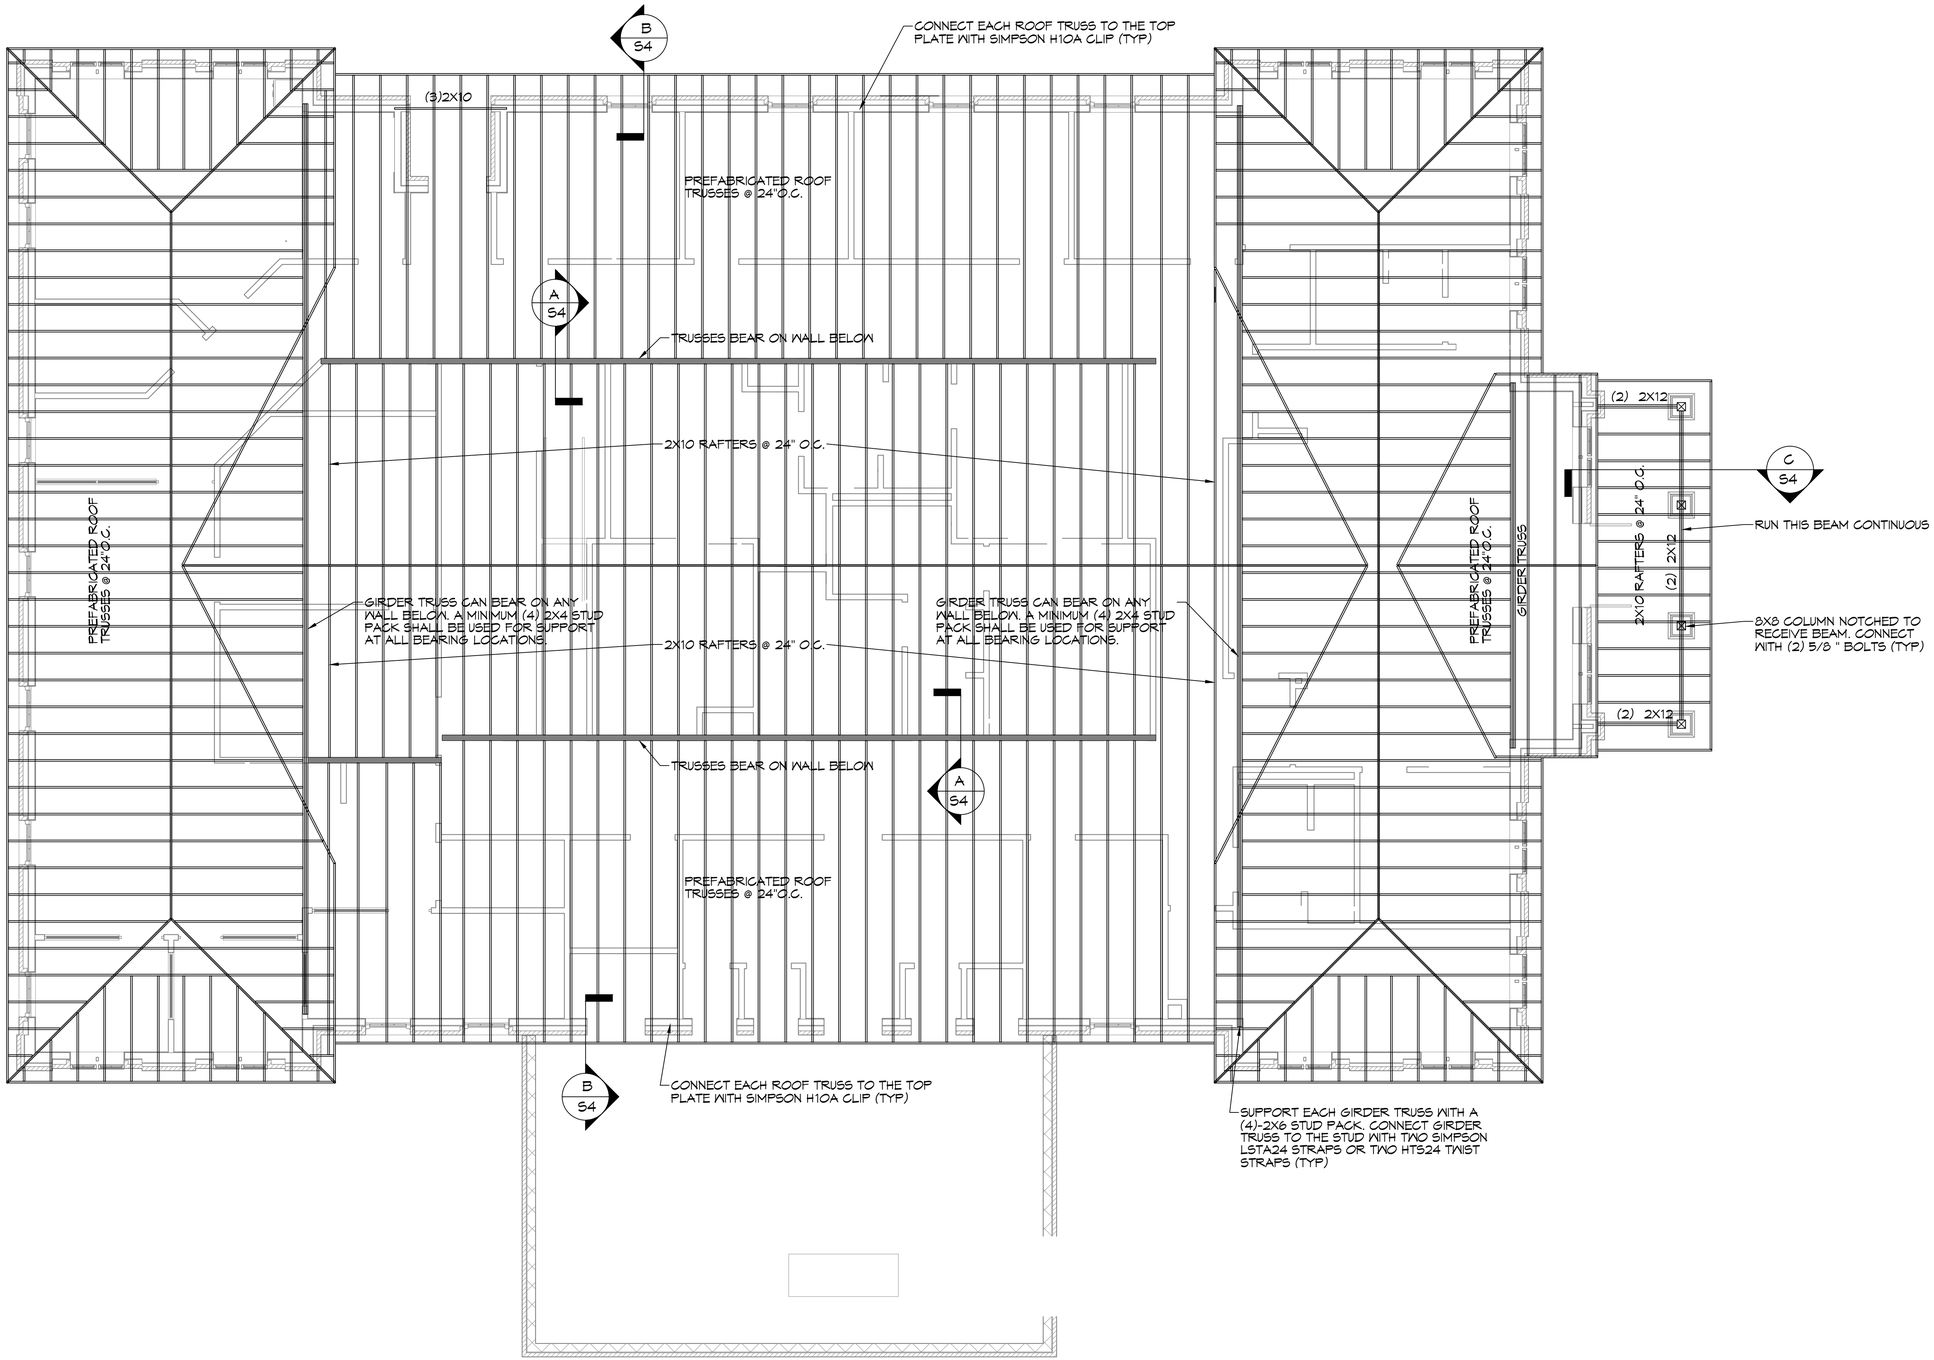

5 ROOF FRAMING PLAN

SCALE: 3/16" = 1'-0"

DAMMON ENGINEERING, INC.
LOUISIANA & MISSISSIPPI
www.dammonengineering.com
info@dammonengineering.com
PH: 985.649.5832

Chief Engineer: Brian Mistech, PE
554 Old Spanish Trail
Slidell, LA 70458

#	DESCRIPTION	DATE

REVISIONS

SEAL:

PROGRESS SET

NEW MEDICAL OFFICE

DIANA OAK HARBOR REAL ESTATE LLC

540 OAK HARBOR BLVD
SLIDELL, LA 70458

JOB No:	2513
DATE:	06-03-2025
DRAWN BY:	CKD
CHECKED BY:	JVS

These drawings and specifications, regardless of the form in which they are, are instruments of service for the use of the client named on the first page of these documents. They are not to be used by any other party or for any other purpose than that for which they were prepared and delivered, and are to be returned upon request. For which the client assumes liability and damages without limitation and holds Dammon Engineering, Inc. harmless from any claim arising from such use.

SHEET TITLE:
ROOF FRAMING PLAN

DRAWING NUMBER:

S3

SHEET No: 34 of 52