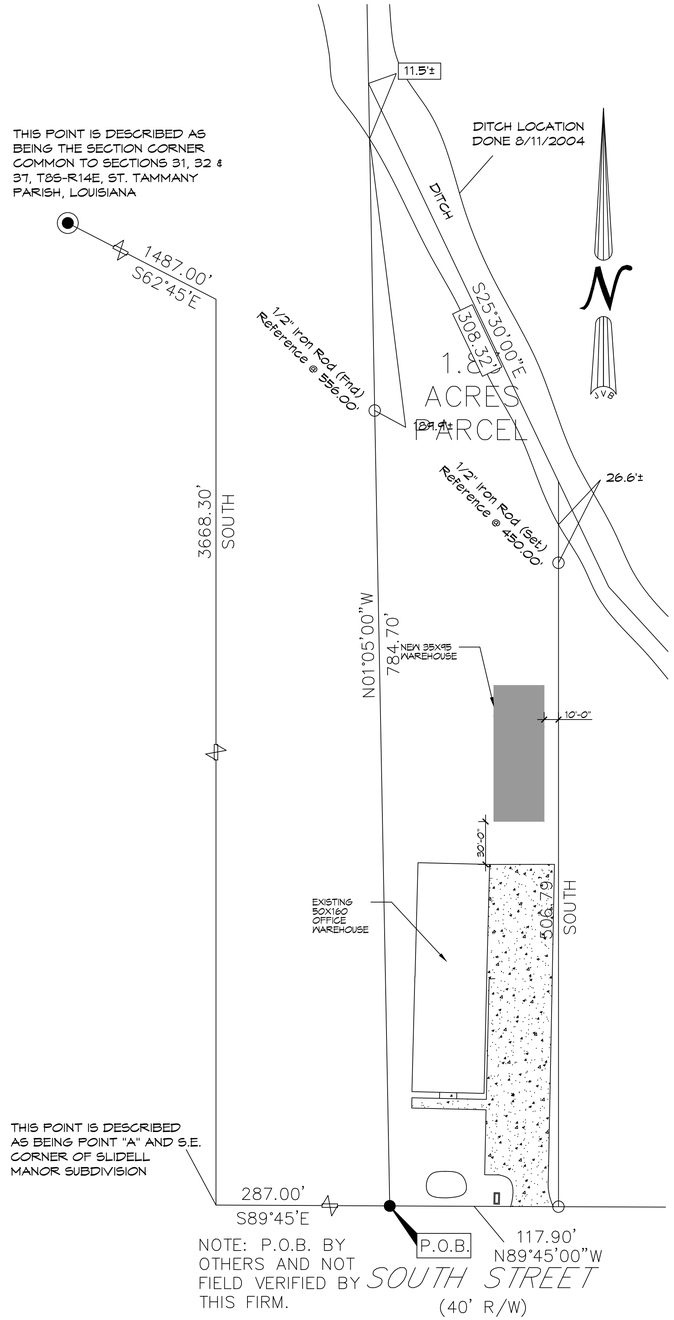

1 EXISTING SITE PLAN
SCALE: 1" = 50'-0"

DAMMON ENGINEERING, INC.
LOUISIANA & MISSISSIPPI

Chief Engineer: Brian Mistich, PE
554 Old Spanish Trail
Slidell, LA 70458

www.dammonengineering.com
info@dammonengineering.com
PH: 985.649.5832

#	DESCRIPTION	DATE

REVISIONS

SEAL:

NEW WAREHOUSE
SEC-SPECIALTY
ENHANCED IMAGING
424 SOUTH STREET
SLIDELL LA 70458

JOB No:	2024
DATE:	6-26-2024
DRAWN BY:	CKD
CHECKED BY:	JMS

This drawing is provided as an instrument of service. Ownership and all property rights in this drawing and all other copies thereof are the property of Dammon Engineering, and no part thereof shall be used, copied or disclosed to others without prior written consent of Dammon Engineering. Any reproduction or distribution of this drawing, in whole or in part, without written consent of Dammon Engineering, is prohibited. Any modifications made to this drawing by persons other than Dammon Engineering, or persons under their direct supervision, are prohibited and shall release the undersigned of all liability for any such modifications.

SHEET TITLE:
EXISTING SITE PLAN

DRAWING NUMBER:
C101

SHEET No: 2 of 1