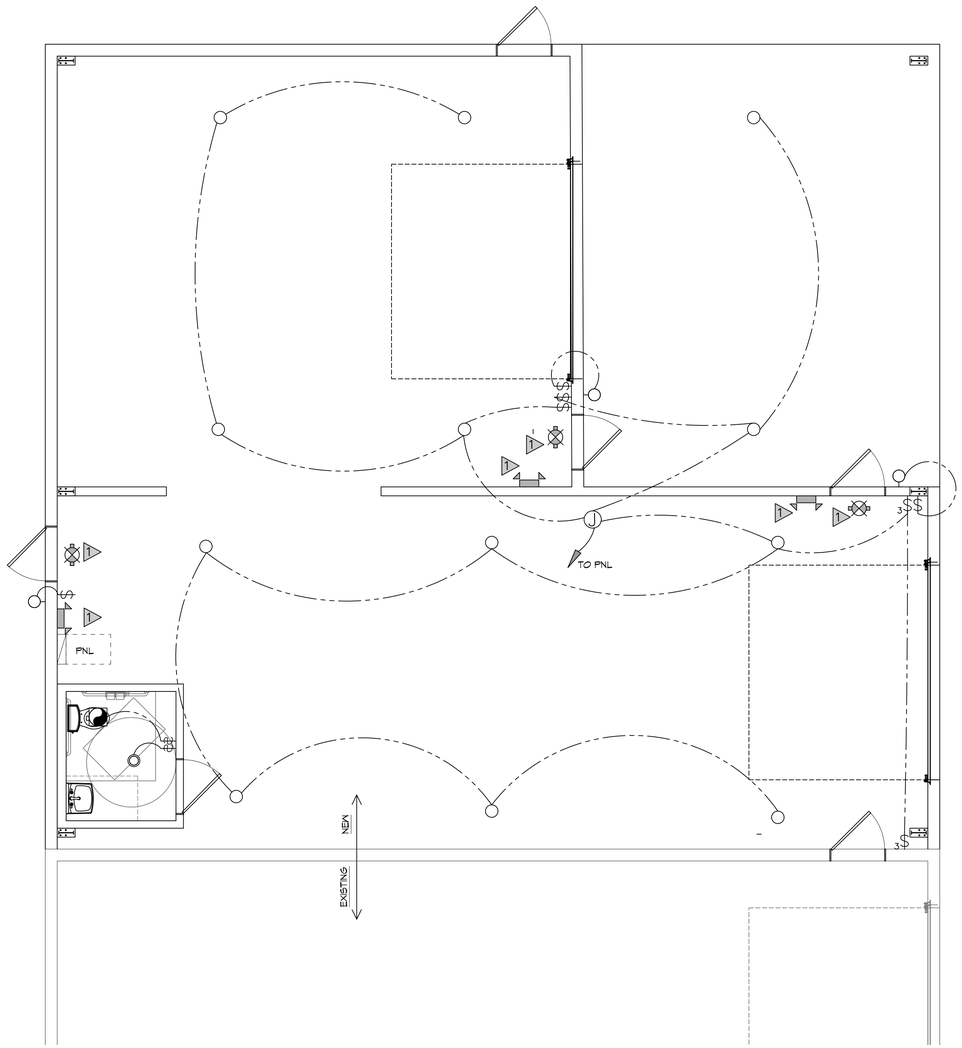

21 WAREHOUSE ADDITION LIGHTING
SCALE: 1/4"=1'0"
PARTIAL PLAN

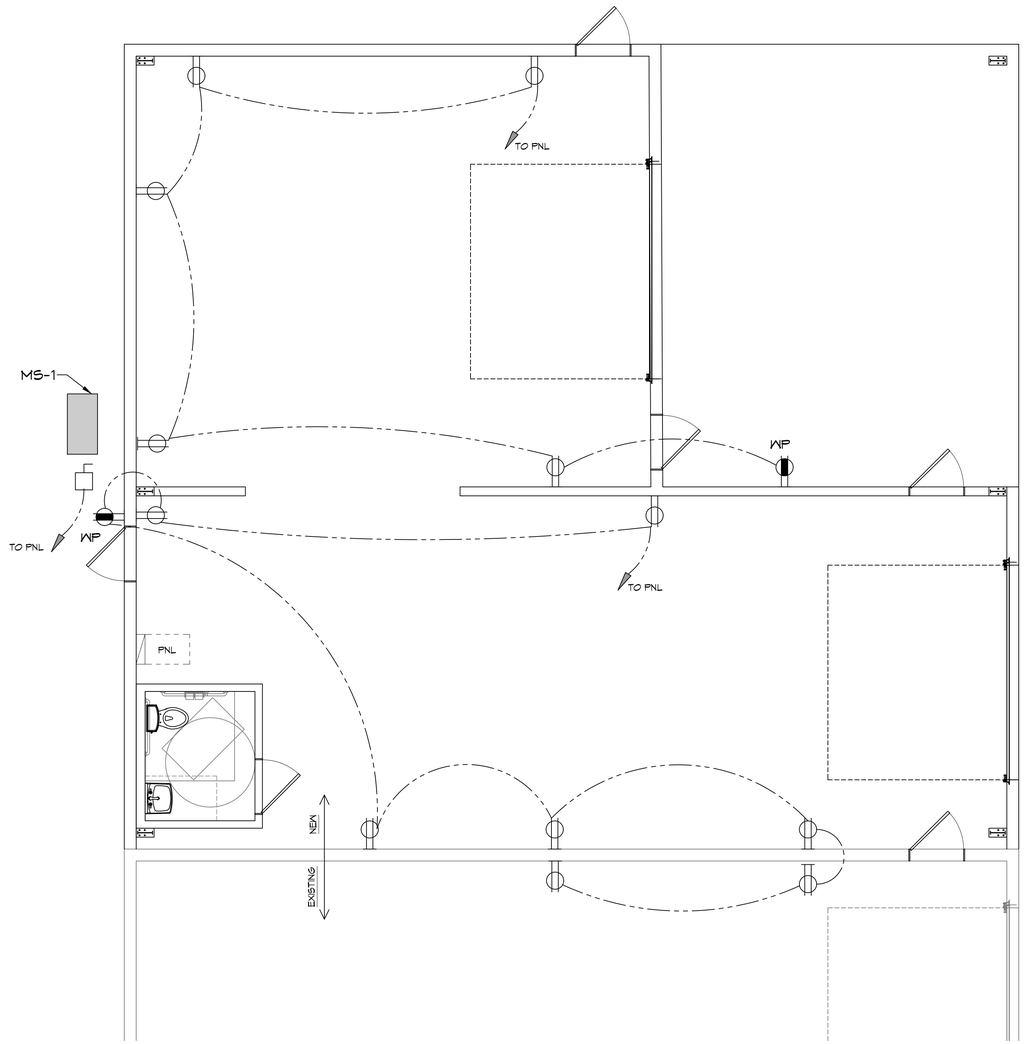

22 WAREHOUSE ADDITION POWER
SCALE: 1/4"=1'0"
PARTIAL PLAN

DAMMON ENGINEERING, INC.
LOUISIANA & MISSISSIPPI
Chief Engineer: Brian Mistich, PE
554 Old Spanish Trail
Slidell, LA 70458
www.dammonengineering.com
info@dammonengineering.com
PH: 985.649.5832

REVISIONS

#	DESCRIPTION	DATE

SEAL:

NEW WAREHOUSE
SEC-SPECIALITY
ENHANCED
IMAGING
429 SOUTH STREET
SLIDELL, LA 70460

JOB No:	2498	DATE:	07-24-2025
DRAWN BY:	TNT	CHECKED BY:	CKD

SHEET TITLE:
WAREHOUSE ADDITION
LIGHTING AND POWER

DRAWING NUMBER:
E101

SHEET No: 10 of 11