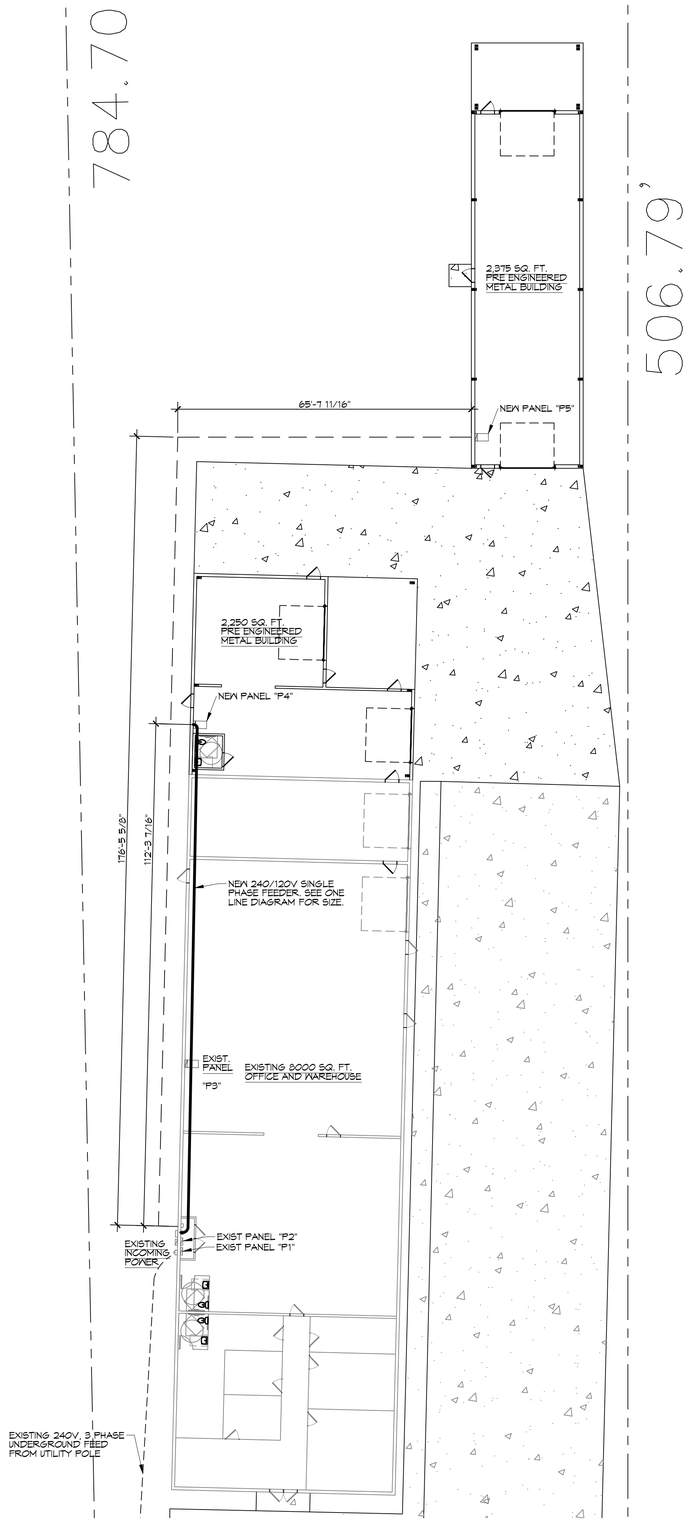

25 SITE UTILITY
SCALE: 1/16"=1'-0"

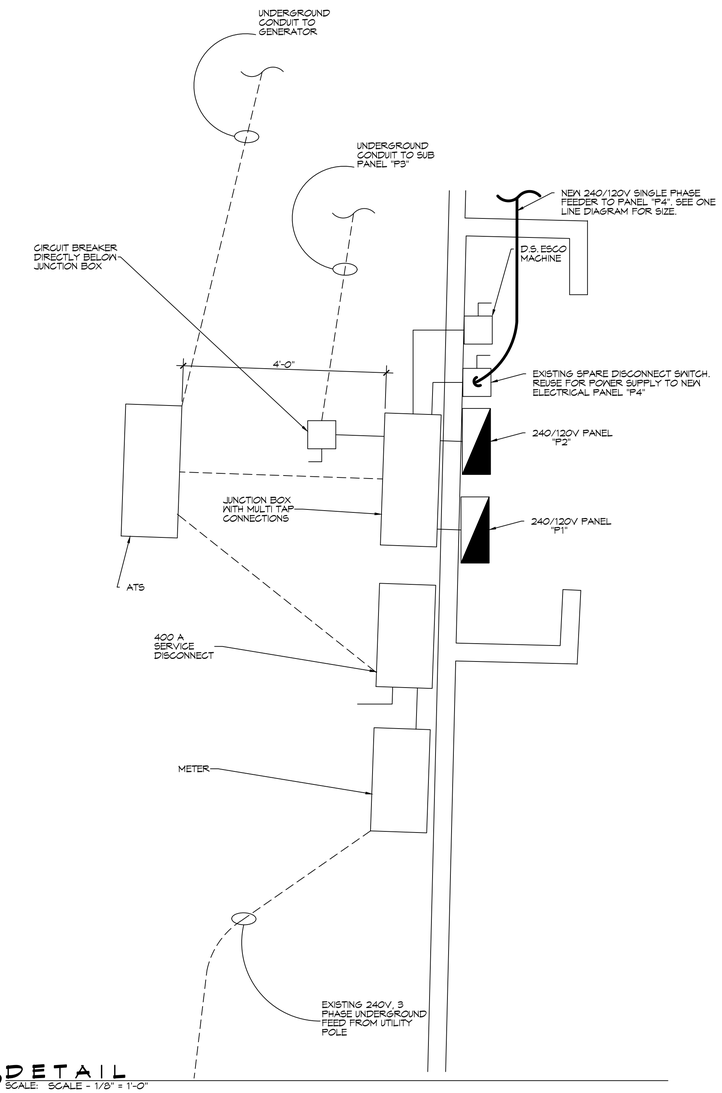

26 DETAIL
SCALE: SCALE - 1/8" = 1'-0"

DAMMON
ENGINEERING, INC.
LOUISIANA & MISSISSIPPI

www.dammonengineering.com
info@dammonengineering.com
PH: 985.649.5931

Chief Engineer: Brian Mistich, PE
554 Old Spanish Trail
Slidell, LA 70458

#	DESCRIPTION	DATE

REVISIONS

SEAL:

NEW WAREHOUSE
SEC-SPECIALITY
ENHANCED
IMAGING

421 SOUTH STREET
SLIDELL, LA 70460

JOB No:	24-93	DATE:	08-13-2025
DRAWN BY:	CAD	CHECKED BY:	BAM

THIS DRAWING IS AN INSTRUMENT OF SERVICE, OWNERSHIP AND COPYRIGHT REMAINS WITH DAMMON ENGINEERING, INC. THIS DRAWING MAY NOT BE REPRODUCED OR DISTRIBUTED WITHOUT WRITTEN PERMISSION FROM DAMMON ENGINEERING, INC. THIS DRAWING IS PROPRIETARY TO DAMMON ENGINEERING, INC. AND MUST BE RETURNED ON REQUEST. THE VISIBLE FORM, SPIRIT AND THE ARRANGEMENT OF THE PARTS HAVE BEEN PRODUCED AS A CONSEQUENCE OF INTELLIGENCE, CREATIVITY AND EXPERIENCE. THEY ARE NOT TO BE DUPLICATED, IN WHOLE OR IN PART, WITHOUT THE WRITTEN PERMISSION OF DAMMON ENGINEERING, INC. COPYRIGHT © 2025 DAMMON ENGINEERING, INC. ALL RIGHTS RESERVED.

SHEET TITLE:
SITE UTILITY

DRAWING NUMBER:
E101

SHEET No: 11 of 15