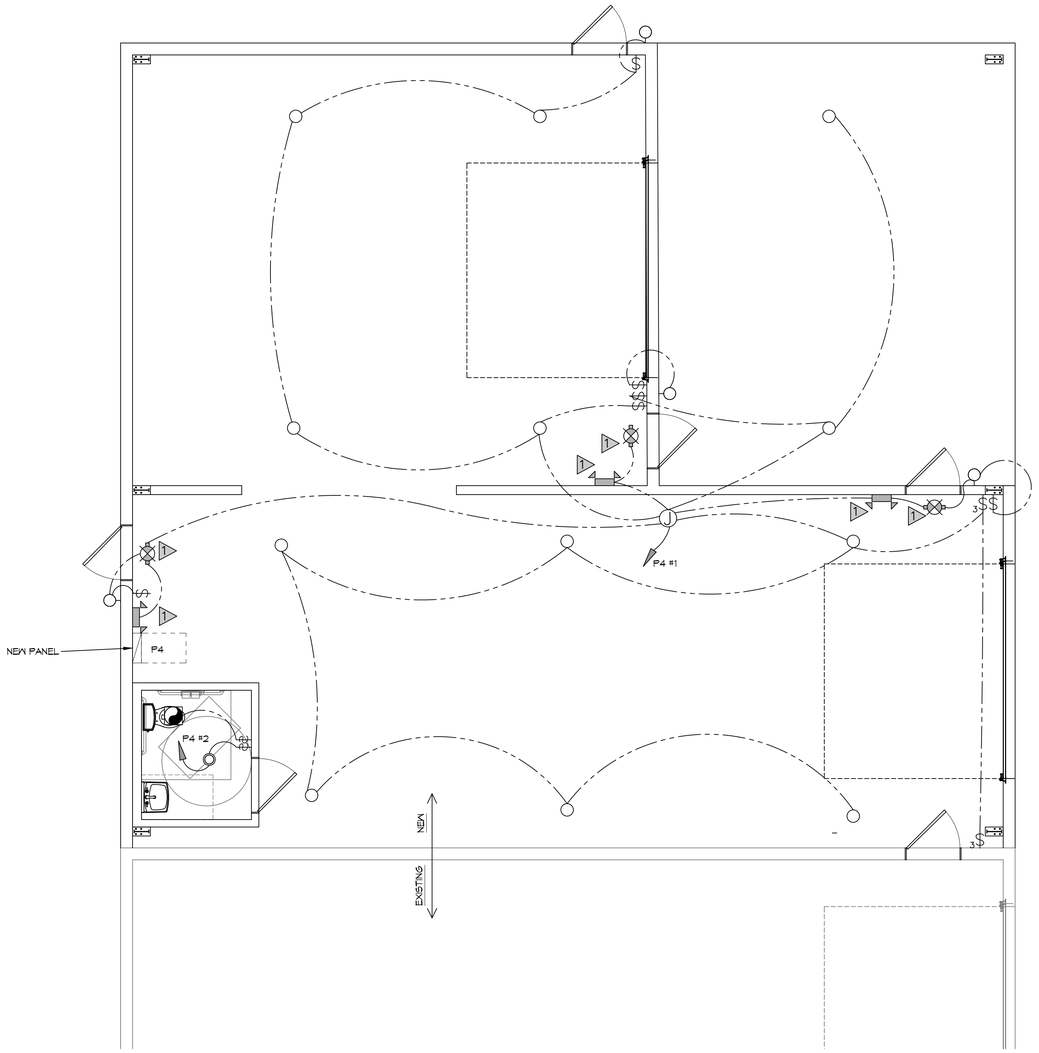

28 WAREHOUSE ADDITION LIGHTING

SCALE: 1/4"=1'0"

PARTIAL PLAN

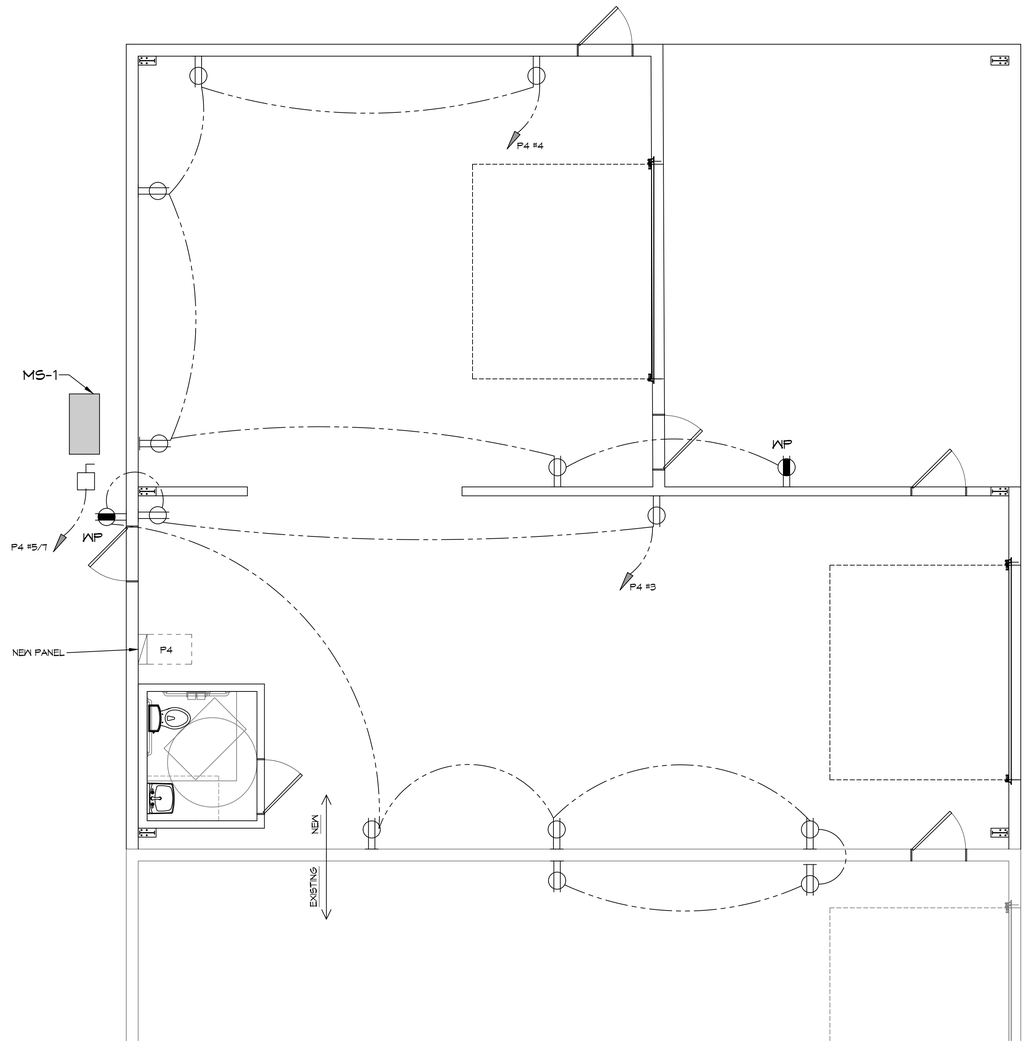

29 WAREHOUSE ADDITION POWER

SCALE: 1/4"=1'0"

PARTIAL PLAN

DAMMON ENGINEERING, INC.
LOUISIANA & MISSISSIPPI
Chief Engineer: Brian Mistich, PE
554 Old Spanish Trail
Slidell, LA 70458
www.dammonengineering.com
info@dammonengineering.com
PH: 985.649.5832

REVISIONS

#	DESCRIPTION	DATE

SEAL:

STATE OF LOUISIANA
BRIAN A. MISTICH
License No. 30187
PROFESSIONAL ENGINEER

NEW WAREHOUSES
J & Y INVESTMENTS LLC
424 SOUTH STREET
SLIDELL, LA 70460

JOB No:	24-48	DATE:	08-21-2025
DRAWN BY:	TNT	CHECKED BY:	GAD

The above drawings and specifications, design and all other components represented thereon are the property of Dammon Engineering, and shall not be reused, loaned or duplicated without the written consent of Dammon Engineering. Any reproduction of these drawings or specifications without the written consent of Dammon Engineering, Inc. Please contact with any questions or clarifications regarding these documents.

SHEET TITLE:
WAREHOUSE ADDITION
LIGHTING AND POWER

DRAWING NUMBER:

E102

SHEET No: 12 of 16