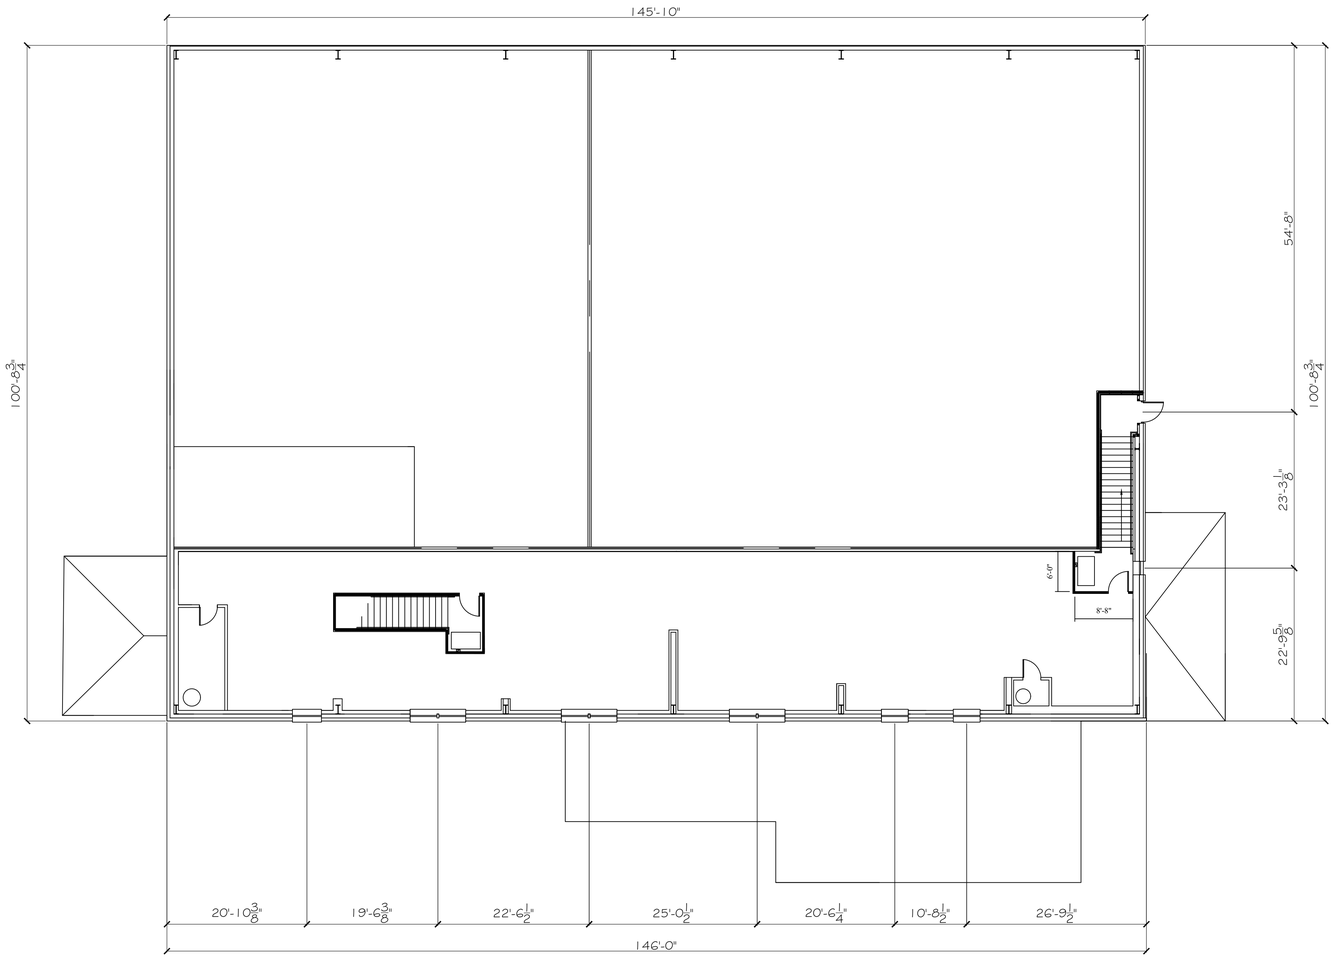

25 SECOND FLOOR MECHANICAL PLAN

SCALE: 3/32"=1'-0"

DAMMON ENGINEERING, INC.
LOUISIANA & MISSISSIPPI
Chief Engineer: Brian Mistich, PE
1564 Oliver Smith Trail
Slidell, LA 70458
www.dammonengineering.com
info@dammonengineering.com
PH: 985.649.5832

REVISIONS

#	DESCRIPTION	DATE

SEAL:

MANZELLA

3522B MANZELLA DRIVE,
SLIDELL, LOUISIANA

JOB No:
DATE: 11-19-2024
DRAWN BY: CKD
CHECKED BY: CKD

THESE PLANS ARE THE PROPERTY OF DAMMON ENGINEERING, INC. AND ARE NOT TO BE REPRODUCED, CHANGED OR COPIED IN ANY FORM OR MANNER WHATSOEVER, NOR ARE THEY TO BE ASSIGNED TO ANY THIRD PARTY, WITHOUT FIRST OBTAINING THE EXPRESS WRITTEN CONSENT OF DAMMON ENGINEERING, INC. ANY USE ESTABLISHES THE PROPERTY OF DAMMON ENGINEERING, INC. AS THE OWNER OF THE PROJECT FOR WHICH THE PLANS WERE PREPARED AND DEVELOPED WITHOUT THE CONSENT OF DAMMON ENGINEERING, INC. AND ENTITLES DAMMON ENGINEERING, INC. TO COMPENSATION FOR ANY PROJECT FOR WHICH THE PLANS ARE USED.

SHEET TITLE:
SECOND FLOOR
MECHANICAL PLAN

DRAWING NUMBER:

M102

SHEET No: 5 of # 9