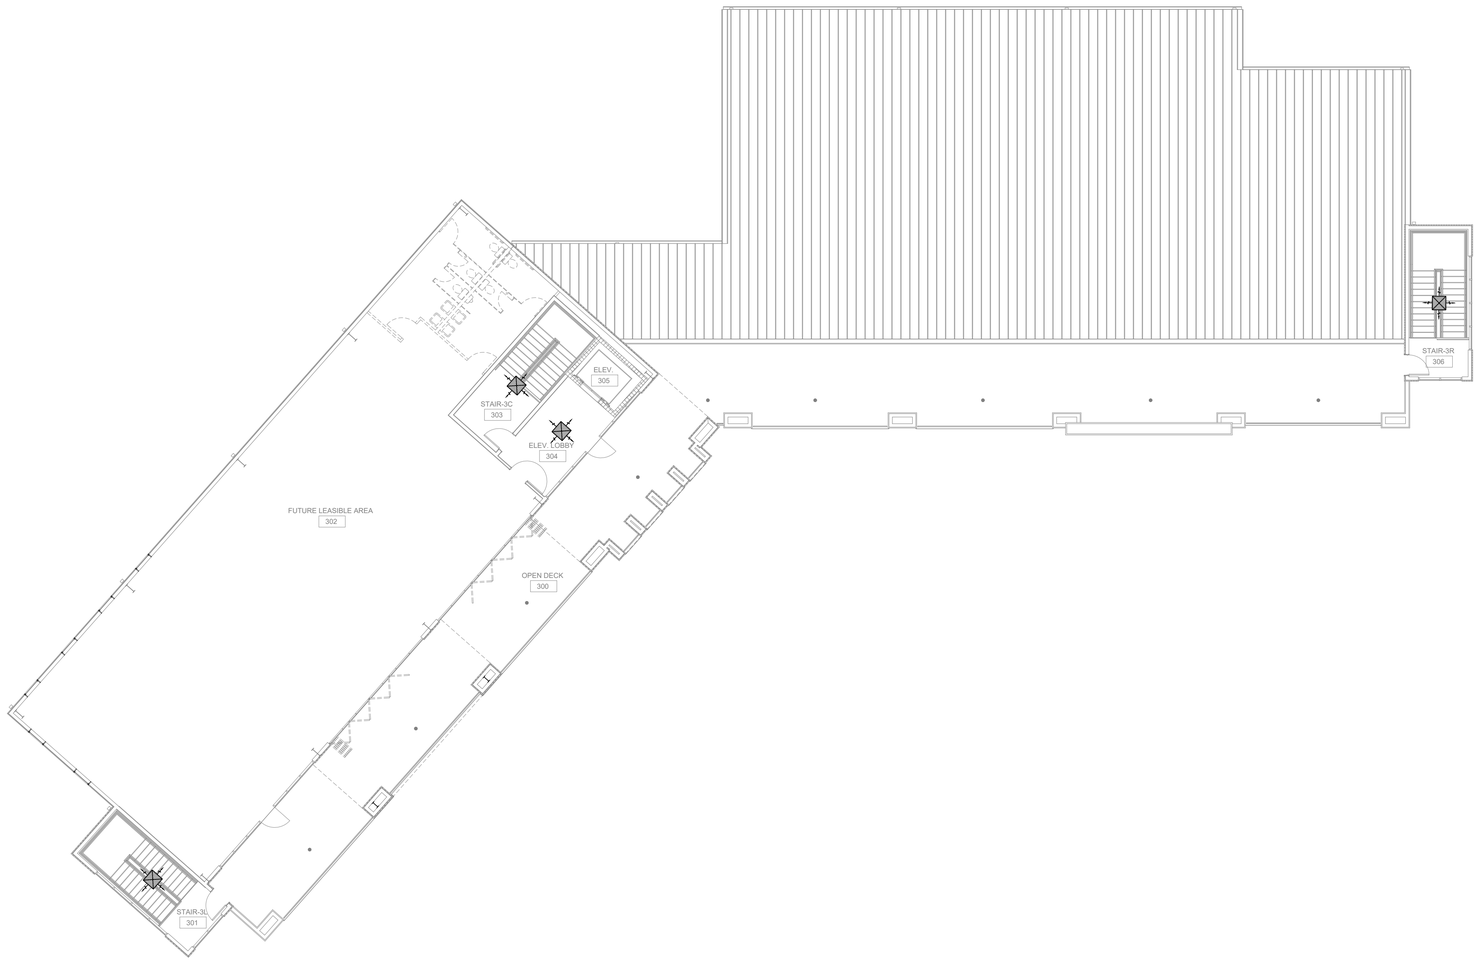

25 THIRD FLOOR MECHANICAL PLAN

SCALE: 3/32"=1'-0"

DAMMON ENGINEERING, INC.
LOUISIANA & MISSISSIPPI
Chief Engineer: Brian Mistich, PE
1544 Oliver Road
Slidell, LA 70458
www.dammonengineering.com
info@dammonengineering.com
PH: 985.649.5832

#	DESCRIPTION	DATE

REVISIONS

SEAL:

MIXED USE DEVELOPMENT

I-10 SOUTH SERVICE ROAD
METAIRIE LOUISIANA

JOB No:
DATE: 12-05-2024
DRAWN BY: CKD
CHECKED BY: CKD

These drawings and specifications, regardless of medium, are instruments of service and shall remain the property of Dammon Engineering, and shall not be loaned, used for bidding or construction, or reproduced in whole or in part without written consent of Dammon Engineering. Visual contact with these drawings and specifications shall constitute prima facie evidence of acceptance of these restrictions.

SHEET TITLE:
THIRD FLOOR
MECHANICAL PLAN

DRAWING NUMBER:
M103

SHEET No: 7 of # 15

FILE NAME: J:\- Offices\Dammon Brian Stuart\Current Drawings\M103 - Third Floor Mechanical Plan.dwg PLOT DATE & TIME: Thursday, December 5, 2024 7:25:47 AM