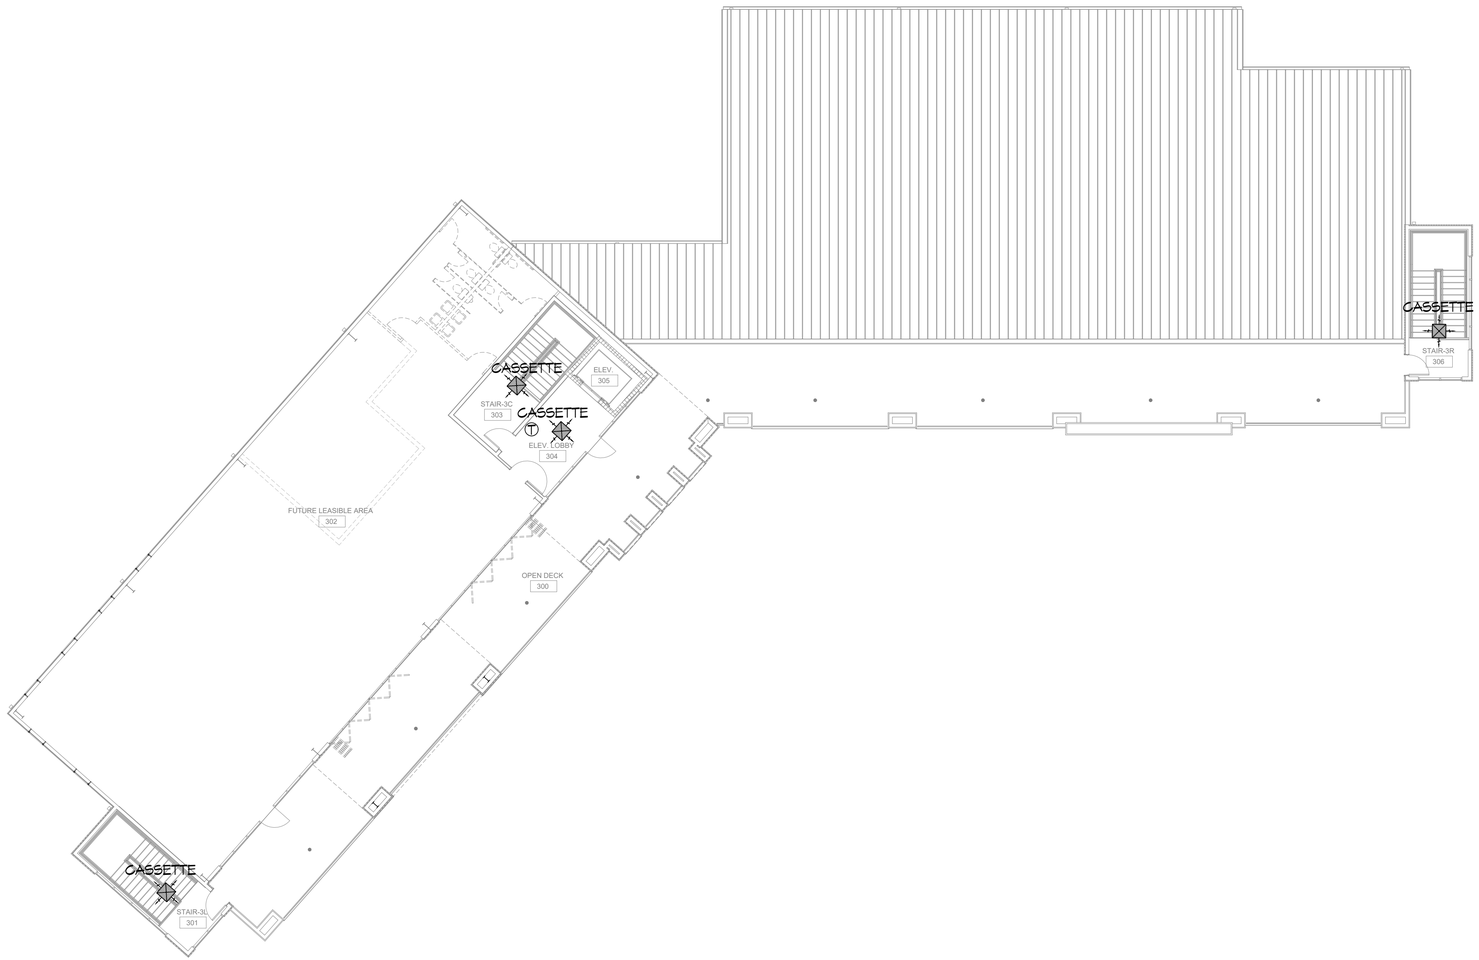

22 THIRD FLOOR MECHANICAL PLAN

SCALE: 3/32"=1'-0"

DAMMON ENGINEERING, INC.
LOUISIANA & MISSISSIPPI
Chief Engineer: Brian Mistich, PE
1544 Oliver Smith Trail
Slidell, LA 70458
www.dammonengineering.com
info@dammonengineering.com
PH: 985.649.5832

REVISIONS

#	DESCRIPTION	DATE

SEAL:

MIXED USE DEVELOPMENT

I-10 SOUTH SERVICE ROAD
METAIRIE LOUISIANA

DATE:	01-16-2025
JOB No:	
DRAWN BY:	CKD
CHECKED BY:	BAM

The contents of this document, regardless of its form or format, constitute the property of Dammon Engineering, and shall not be reproduced in whole or in part without our written consent. Dammon Engineering shall not be responsible for any modifications to this document in electronic format or any other format except for which the have been prepared and conveyed without written consent of Dammon Engineering. Unauthorized use of this document in any form and manner is prohibited.

SHEET TITLE:
THIRD FLOOR
MECHANICAL PLAN

DRAWING NUMBER:

M103

SHEET No: 6 of 15

FILE NAME: J:\ - Dmmon\Dmmy Brnch BIMX\Current Drawings\M103 - Third Floor Mechanical Plan.dwg PLOT DATE & TIME: Thursday, January 16, 2025 3:41:13 PM