


8 SECOND FLOOR PLUMBING PLAN
SCALE: 3/32"=1'-0"

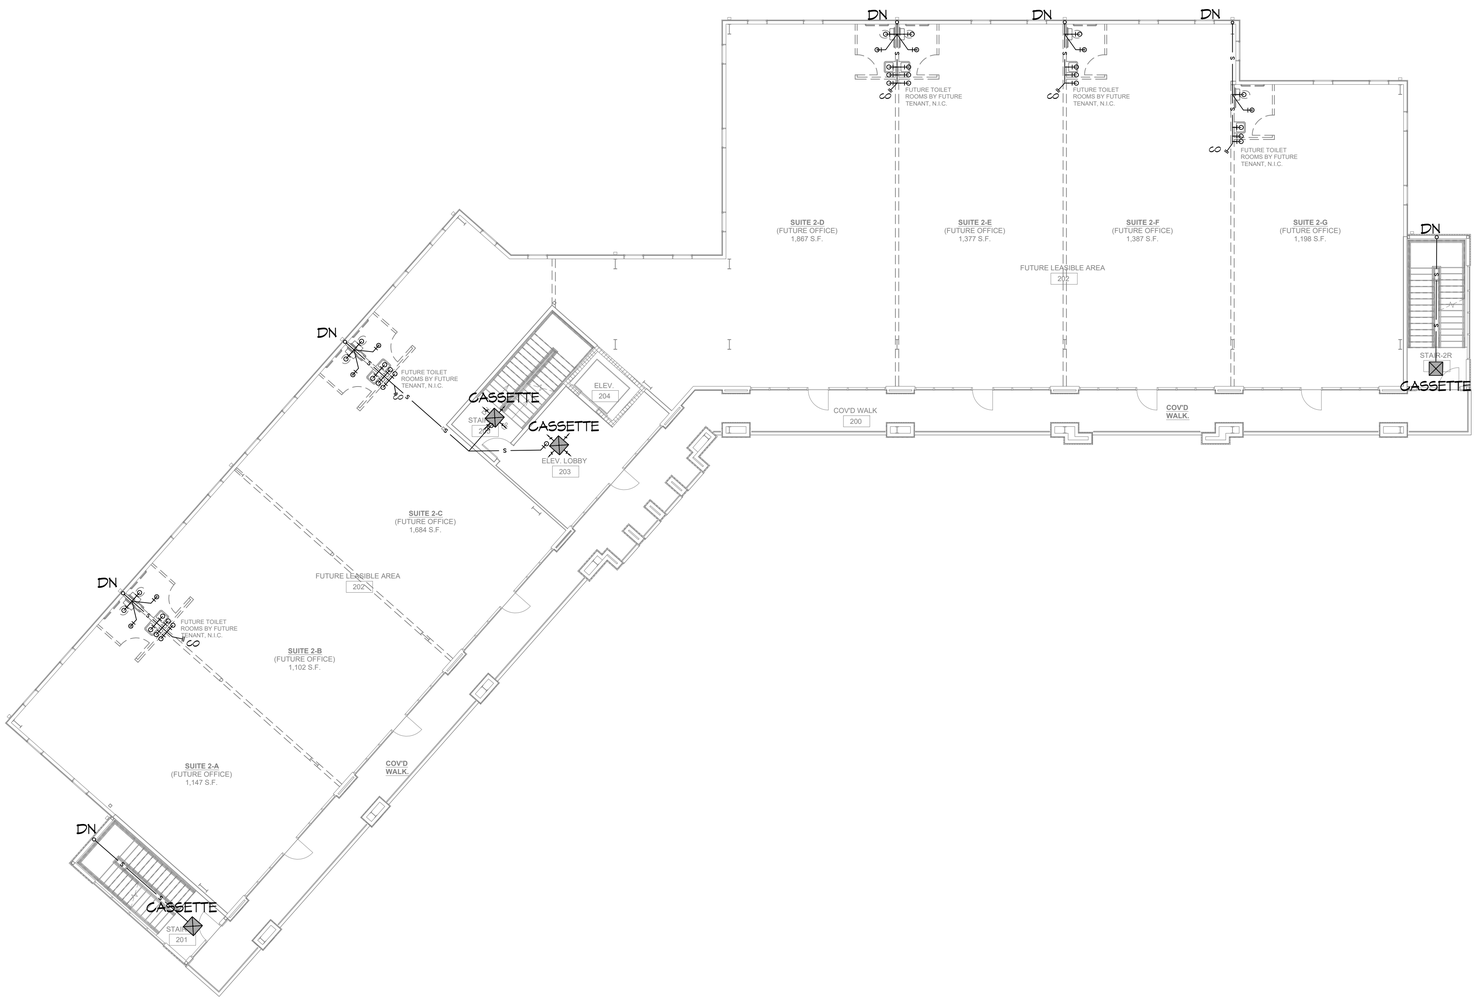


9 #2 L RISER
SCALE: N.T.S.




10 #2 A/B RISER
SCALE: N.T.S.

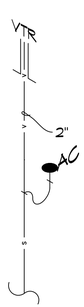


11 #2 C RISER
SCALE: N.T.S.

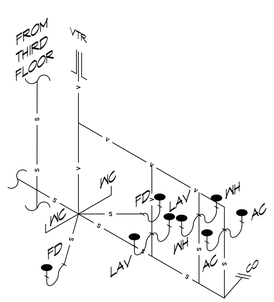


12 #2 D/E RISER
SCALE: N.T.S.

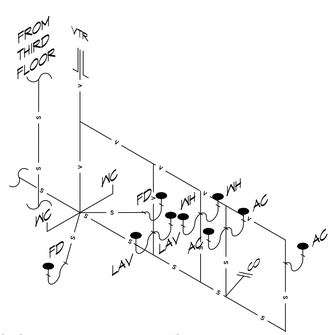


13 #2 F RISER
SCALE: N.T.S.

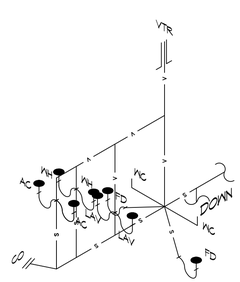


14 #2 F/G RISER
SCALE: N.T.S.

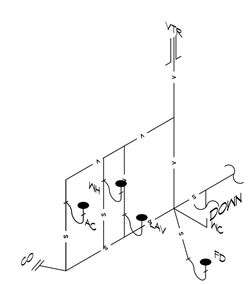


15 #1 R RISER
SCALE: N.T.S.

DAMMON ENGINEERING, INC.
LOUISIANA & MISSISSIPPI
Chief Engineer: Brian Mistich, PE
554 Old Spanish Trail
Slidell, LA 70458
www.dammonengineering.com
info@dammonengineering.com
PH: 985.649.5832

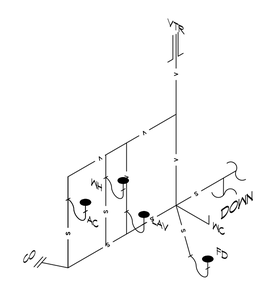REVISIONS

| # | DESCRIPTION | DATE |
|---|---|---|
| | | |

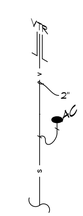SEAL:

MIXED USE DEVELOPMENT
I-10 SOUTH SERVICE ROAD
METAIRIE LOUISIANA

DRAWN BY: CKD
JOB No:
DATE: 01-16-2025
CHECKED BY: BAM

This plans & drawings are, and contribute, designs and drawings protected by Copyright laws and shall remain the property of Dammon Engineering, and the plans therein shall be used only for the purpose for which they are intended. Any other use or reproduction without the written consent of Dammon Engineering, is prohibited. Do not scale drawings. Report any errors, omissions or conflicts in plans & specifications to Dammon Engineering.

SHEET TITLE:
SECOND FLOOR PLUMBING PLAN AND RISER DIAGRAM

DRAWING NUMBER:
P102

SHEET No: 2 of 15

FILE NAME: J:\ - Offices\Ginny Blanc Stuart\Current Drawings\P102 - Second Floor Plumbing Riser.dwg PLOT DATE & TIME: Thursday, January 16, 2025 3:41:15 PM