SQUARE FEET

LIVING	4927
FRONT PORCH	593
REAR PORCH	553
TOTAL SQ. FT.	6073

WINDOW SCHEDULE

MK	WIDTH	HEIGHT	FRAME MAT	NOTES
W01	3'-0"	5'-0"	ALUM	WINDOW INSULATED
W02	(2)3'-0"	5'-0"	ALUM	WINDOW INSULATED
W03	2'-0"	4'-0"	ALUM	WINDOW INSULATED
W04	4'-0"	5'-0"	ALUM	WINDOW INSULATED
W05	2'-0"	5'-0"	ALUM	WINDOW INSULATED
W06	4'-0"	3'-0"	ALUM	WINDOW INSULATED WITH TRANSOM
W07	3'-6"	5'-0"	ALUM	WINDOW INSULATED WITH SIDE LITES

NOTE: OWNER TO PICK ALL WINDOW STYLES

DOOR SCHEDULE

MK	WIDTH	HEIGHT	THK	DOOR MAT	FRAME MAT	NOTES
D01	3'-0"	6'-8"	1-3/4"	WOOD	WOOD	EXTERIOR DOOR WITH SIDE LITES AND TRANSOM
D02	3'-0"	6'-8"	1-3/4"	WOOD	WOOD	INTERIOR DOOR
D03	2'-10"	6'-8"	1-3/4"	WOOD	WOOD	INTERIOR DOOR
D04	2'-8"	6'-8"	1-3/4"	WOOD	WOOD	INTERIOR DOOR
D05	2'-6"	6'-8"	1-3/4"	WOOD	WOOD	INTERIOR DOOR
D06	2'-4"	6'-8"	1-3/4"	WOOD	WOOD	INTERIOR DOOR
D07	(2)2'-0"	6'-8"	1-3/4"	WOOD	WOOD	EXTERIOR FRENCH DOOR
D08	2'-0"	6'-8"	1-3/4"	WOOD	WOOD	INTERIOR DOOR
D09	-	7'-0"	-	-	-	CASED OPENING
D10	3'-0"	6'-8"	1-3/4"	WOOD	WOD	EXTERIOR DOOR

NOTE: OWNER TO PICK ALL DOOR STYLES

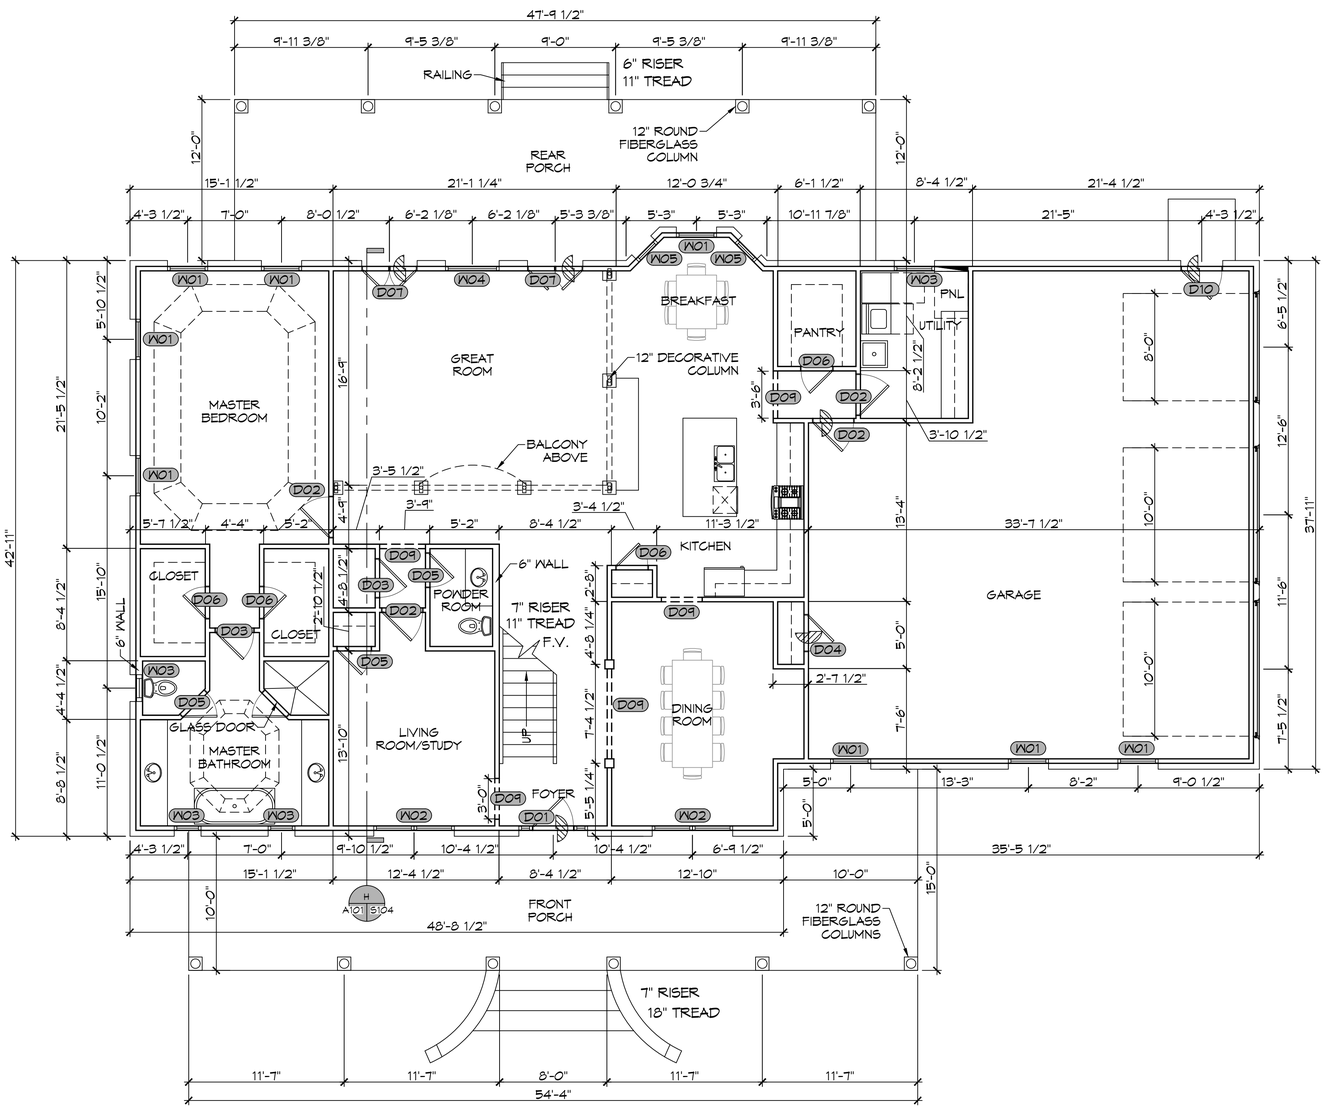

10 FIRST FLOOR PLAN
SCALE: 3/16" = 1'-0"

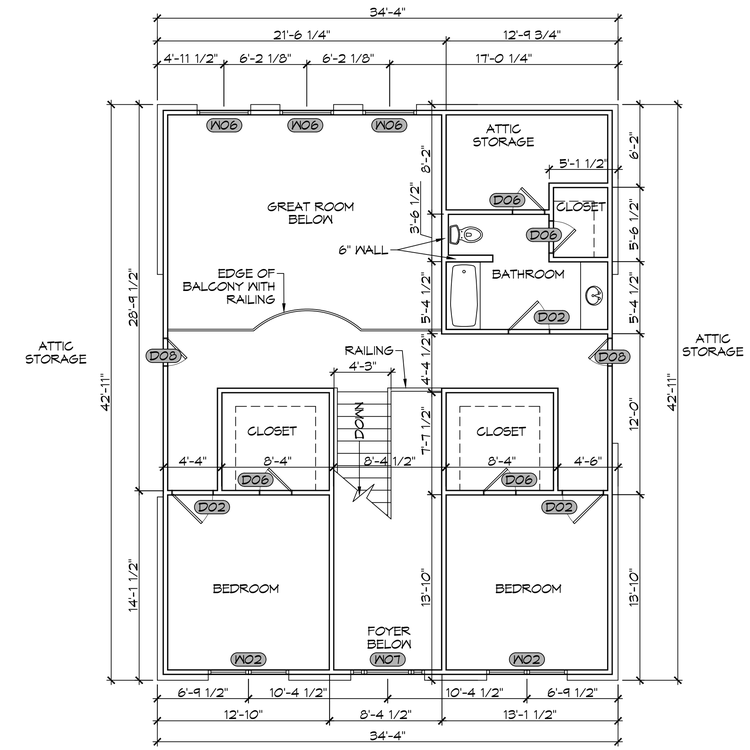

11 SECOND FLOOR PLAN
SCALE: 3/16" = 1'-0"

NOTE: FIELD VERIFY ALL DIMENSIONS, PAINT, FLOORING, LIGHTS, DOORS, ACCESSORIES, COLORS & STYLES WITH OWNER

DAMMON ENGINEERING, INC.
LOUISIANA & MISSISSIPPI
www.dammonengineering.com
info@dammonengineering.com
PH: 985.649.5832
Chief Engineer: Brian Mistich, PE
5545 Highway 190 East
Slidell, LA 70458

REVISIONS

#	DESCRIPTION	DATE

SEAL:

STATE OF LOUISIANA
BRIAN A. MISTICH
License No. 30187
PROFESSIONAL ENGINEER

HOUSE PLAN
DARRELL & CHARLETTE JOSEPH
LOT 31
GLABON DRIVE
SLIDELL, LA 70460

DATE: 04-09-2024
SCALE: 3/16"
CHECKED BY: CKD
JOB No:
DRAWN BY:

THIS DOCUMENT IS THE PROPERTY OF DAMMON ENGINEERING, INC. AND MUST BE RETURNED ON REQUEST. THE INFORMATION CONTAINED HEREIN IS TO BE KEPT CONFIDENTIAL AND NOT DISCLOSED TO OTHERS WITHOUT WRITTEN CONSENT OF DAMMON ENGINEERING, INC. THIS DOCUMENT IS INTENDED FOR USE ON THE PROJECT FOR WHICH IT WAS PREPARED AND IS NOT TO BE USED ON OTHER PROJECTS OR FOR ANY OTHER PURPOSE, EXCEPT BY AGREEMENT IN WRITING BY DAMMON ENGINEERING, INC.

SHEET TITLE:
FIRST & SECOND FLOOR PLAN

DRAWING NUMBER:
A101

SHEET No: 9 of 13

FILE NAME: J:_REVISION\Joseph Glabon Drive Slidell\Current Drawings\A101 - Floor Plan.dwg PLOT DATE & TIME: Monday, April 22, 2024 10:53:14 AM