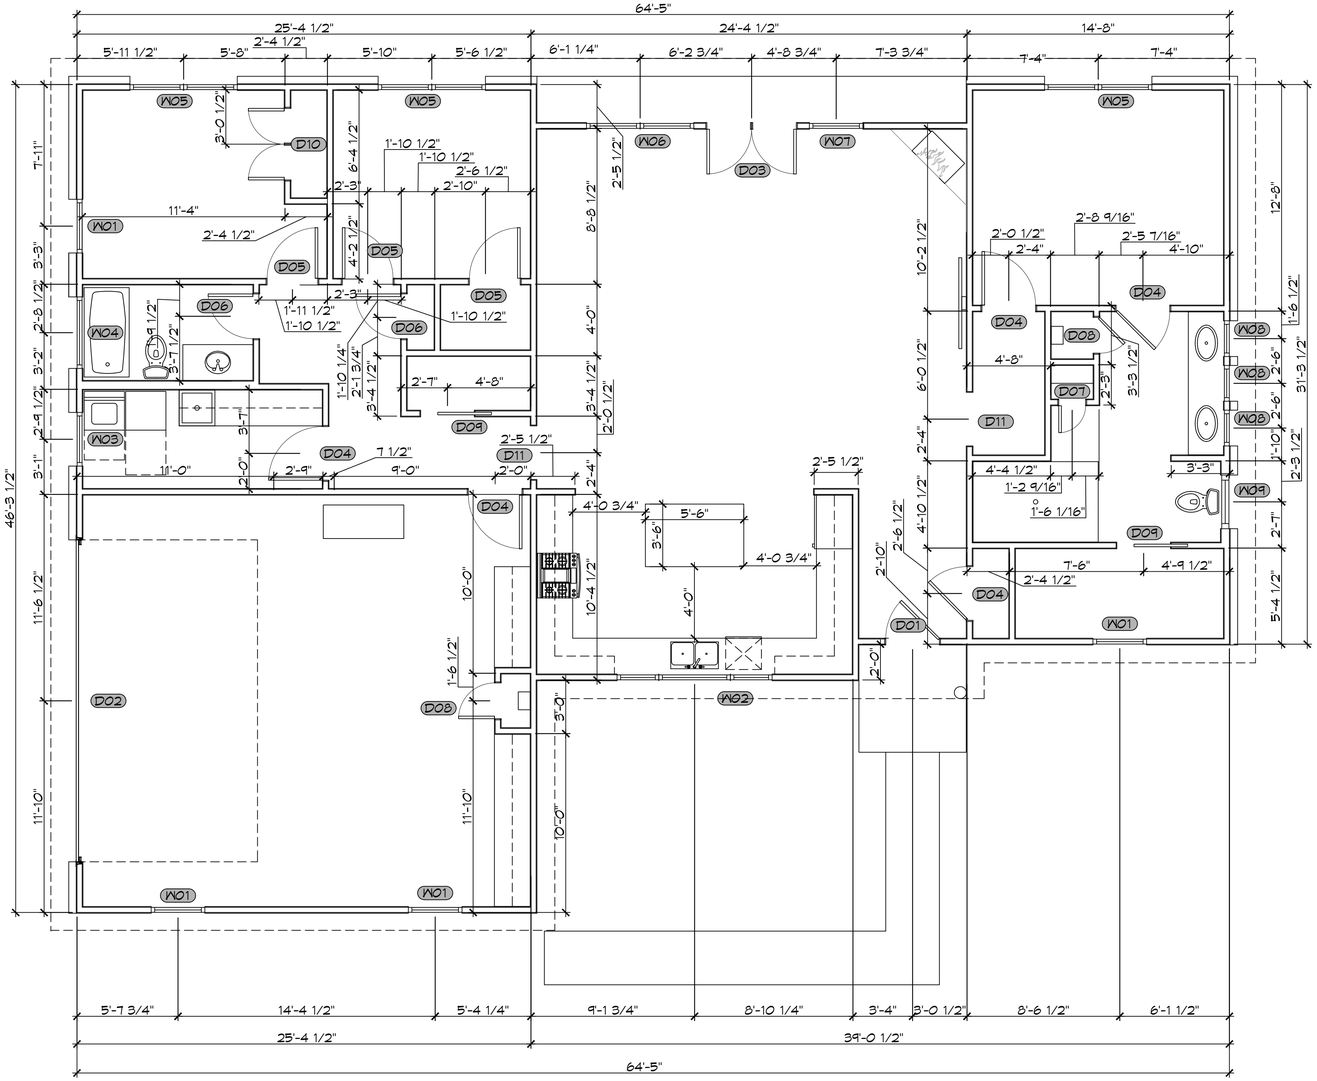

7 FLOOR PLAN

SCALE: 3/16" = 1'-0"

WINDOW SCHEDULE

MK	WIDTH	HEIGHT	FRAME MAT	NOTES
W01	3'-0"	6'-0"	ALUM	WINDOW INSULATED
W02	8'-0"	4'-0"	ALUM	LEFT/RIGHT HANDED VINYL SLIDING WINDOW
W03	3'-0"	4'-0"	ALUM	FIXED WINDOW INSULATED
W04	4'-0"	2'-0"	ALUM	FIXED WINDOW INSULATED
W05	(2)3'-0"	6'-0"	ALUM	WINDOW INSULATED
W06	(2)3'-0"	5'-0"	ALUM	WINDOW INSULATED WITH (2)3'X1' TRANSOM
W07	3'-0"	5'-0"	ALUM	WINDOW INSULATED WITH 3'X1' TRANSOM
W08	2'-0"	1'-0"	ALUM	INSULATED TRANSOM WINDOW
W09	3'-0"	4'-0"	ALUM	INSULATED FROSTED FIXED WINDOW
W10	2'-0"	2'-0"	ALUM	INSULATED FIXED WINDOW
W11	3'-0"	4'-0"	ALUM	WINDOW INSULATED

NOTE: OWNER TO PICK ALL WINDOW STYLES AND COLORS

DOOR SCHEDULE

MK	WIDTH	HEIGHT	THK	DOOR MAT	FRAME MAT	NOTES
D01	4'-0"	7'-0"	1-3/4"	WOOD	WOOD	EXTERIOR DOOR WITH SIDE ONE GLASS SIDE LITE AND TRANSOM
D02	18'-0"	8'-0"	1-3/4"	MTL	WOOD	2 CAR GARAGE DOOR
D03	(2)2'-8"	7'-0"	1-3/4"	WOOD	WOOD	EXTERIOR DOUBLE FRENCH DOORS WITH TRANSOM
D04	3'-0"	6'-8"	1-3/4"	WOOD	WOOD	INTERIOR DOOR
D05	2'-10"	6'-8"	1-3/4"	WOOD	WOOD	INTERIOR DOOR
D06	2'-6"	6'-8"	1-3/4"	WOOD	WOOD	INTERIOR DOOR
D07	1'-6"	6'-8"	1-3/4"	WOOD	WOOD	INTERIOR DOOR
D08	2'-0"	6'-8"	1-3/4"	WOOD	WOOD	INTERIOR DOOR
D09	3'-0"	6'-8"	1-3/4"	WOOD	WOOD	INTERIOR POCKET DOOR
D10	(2)2'-0"	6'-8"	1-3/4"	WOOD	WOOD	INTERIOR FRENCH DOOR
D11	3'-0"	7'-0"	1-3/4"	-	-	CASED OPENING

NOTE: OWNER TO PICK ALL DOOR STYLES AND COLORS

SQUARE FEET

LIVING	1720
FRONT PORCH	36
REAR PORCH	62
GARAGE	575
TOTAL SQ. FT.	2393

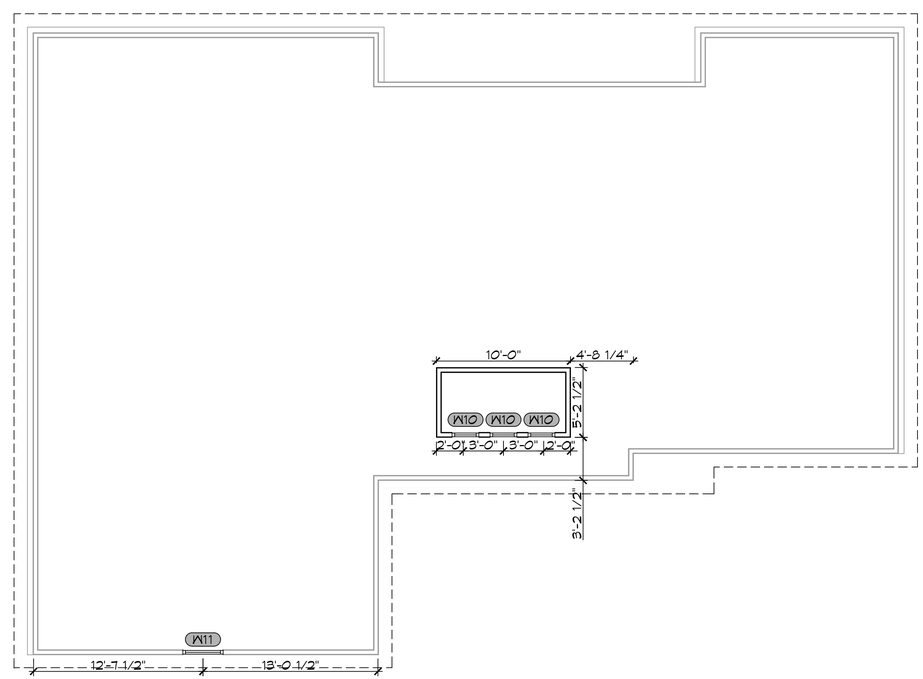

8 DORMER PLAN

SCALE: 3/16" = 1'-0"

DAMMON ENGINEERING, INC.
LOUISIANA & MISSISSIPPI
www.dammoneng.com
info@dammoneng.com
PH: 985.649.5832
Chief Engineer: Brian Mistich, PE
5544 Highway 311
Sidell, LA 70458

#	DESCRIPTION	DATE

REVISIONS

SEAL:

HOUSE PLAN

BRIAN AND JANET MISTICH

LOT -
-
SLIDELL, LA. 70460

JOB No:
DATE: 03-19-2025
SCALE:
DRAWN BY:
CHECKED BY: CKD

THIS DRAWING IS THE PROPERTY OF DAMMON ENGINEERING, INC. AND MUST BE RETURNED UPON REQUEST. REPRODUCTION OR REUSE OF THIS DRAWING WITHOUT WRITTEN CONSENT IS PROHIBITED. ANY REPRODUCTION OR REUSE WITHOUT WRITTEN CONSENT IS LEGALLY PROHIBITED. THIS DRAWING WAS PREPARED FOR THE PROJECT TO WHICH THIS FILE WAS PREPARED AND IS NOT TO BE USED ON ANY OTHER PROJECT.

SHEET TITLE:
FLOOR PLAN AND DORMER PLAN

DRAWING NUMBER:

A101

SHEET No: 7 of 11

FILE NAME: J:_PROJECTS\Mistich and Janet Mistich\Current Drawings\A101 - Floor Plan.dwg DLOT DATE & TIME: Monday, April 14, 2025 3:09:36 AM