FILE NAME: J:\--- JESSE\DWGs\Gary and Angela Feh\ 39185 Mockingbird Loop, Pearl River\Current Drawings\A101 – Floor Plan.dwg, PLOT DATE & TIME: Wednesday, August 27, 2025 8:50:14 AM

SQUARE FEET

LIVING	1313
PORCH	802
GARAGE	1071
TOTAL SQ. FT.	3186

WINDOW SCHEDULE

MK	WIDTH	HEIGHT	FRAME MAT	NOTES
W01	3'-0"	5'-0"	ALUM	SERIES 300 W/GRIDS SINGLE HUNG CLEAR
W02	3'-0"	1'-0"	ALUM	FIXED WINDOW INSULATED TRANSOM

NOTE: OWNER TO PICK ALL WINDOW STYLES

DOOR SCHEDULE

MK	WIDTH	HEIGHT	THK	DOOR MAT	FRAME MAT	NOTES
D01	(2)3'-0"	7'-0"	1-3/4"	WOOD	WOOD	EXTERIOR DOOR WITH GLASS PANE AND TRANSOM
D02	3'-0"	7'-0"	1-3/4"	MTL	WOOD	EXTERIOR DOOR
D03	(2)3'-0"	7'-0"	1-3/4"	WOOD	WOOD	EXTERIOR FRENCH DOOR WITH GLASS PANES AND TRANSOM
D04	(2) 10'-0"	10'-0"	N/A	MTL	WOOD	GARAGE DOOR
D05	(2)3'-0"	7'-0"	1-3/4"	WOOD	WOOD	INTERIOR FRENCH DOOR WITH TRANSOM
D06	(2)3'-0"	7'-0"	1-3/4"	WOOD	WOOD	INTERIOR FRENCH DOOR
D07	(2)2'-0"	7'-0"	1-3/4"	WOOD	WOOD	DOUBLE SLIDING BARN DOOR
D08	3'-0"	7'-0"	1-3/4"	WOOD	WOOD	INTERIOR DOOR
D09	4'-0"	7'-0"	-	-	-	CASED OPENING

NOTE: OWNER TO PICK ALL DOOR STYLES

NOTE: FIELD VERIFY ALL DIMENSIONS, PAINT, FLOORING, LIGHTS, DOORS, ACCESSORIES, COLORS & STYLES WITH OWNER

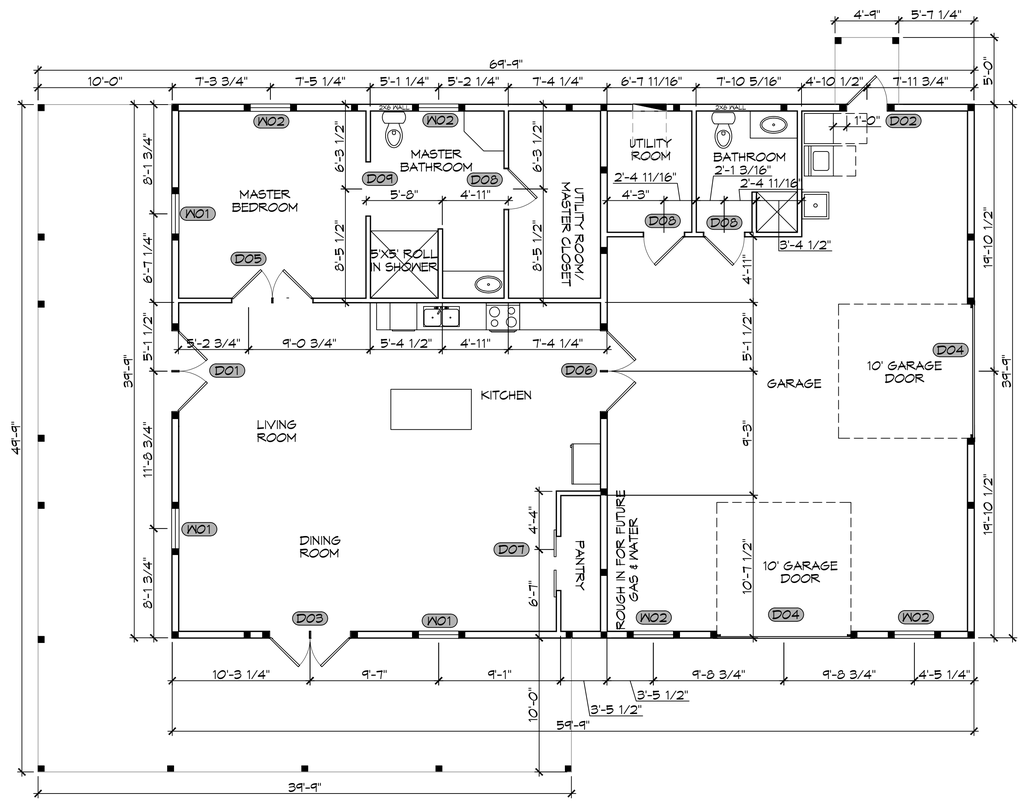

3 FLOOR PLAN

SCALE: 3/16" = 1'-0"

DAMMON ENGINEERING, INC.
LOUISIANA & MISSISSIPPI
www.dammonengineering.com
info@dammonengineering.com
PH: 985.649.5832
Chief Engineer: Brian Mistich, PE
554 Gause Blvd. Slidell
Slidell, LA 70458

REVISIONS

#	DESCRIPTION	DATE

SEAL:

HOUSE PLAN

GARRY AND ANGELA FEH

39185 MOCKINGBIRD LOOP
PEARL RIVER, LA, 70452

JOB No:
DRAWN BY:
LJP CHECKED BY:
DATE: 8-21-2025
GAD

All ideas, designs, arrangements and plans indicated or represented by this drawing are and shall remain the property of Dammon Engineering, Inc. and were created, evolved and developed for use on the project described herein. None of such ideas, designs, arrangements or plans shall be used by or disclosed to any person, firm or corporation for any purpose whatsoever without the written permission of Dammon Engineering, Inc. Visual contact with these drawings shall constitute prima facie evidence of the acceptance of these restrictions.

SHEET TITLE:
FLOOR PLAN

DRAWING NUMBER:

A101

SHEET No: 3 of 7