DESIGN CRITERIA

THE CONSTRUCTION FOR SAID RESIDENCE, WHERE Vult WIND SPEED IS 140 MILES PER HOUR, WIND EXPOSURE ZONE B, IS DESIGNED IN ACCORDANCE WITH: AMERICAN FOREST AND PAPER ASSOCIATION (AF&PA) WOOD FRAME CONSTRUCTION MANUAL FOR ONE AND TWO FAMILY DWELLINGS (WFCM) 2001 EDITION AS WELL AS THE INTERNATIONAL RESIDENTIAL CODE (IRC) 2021 EDITION

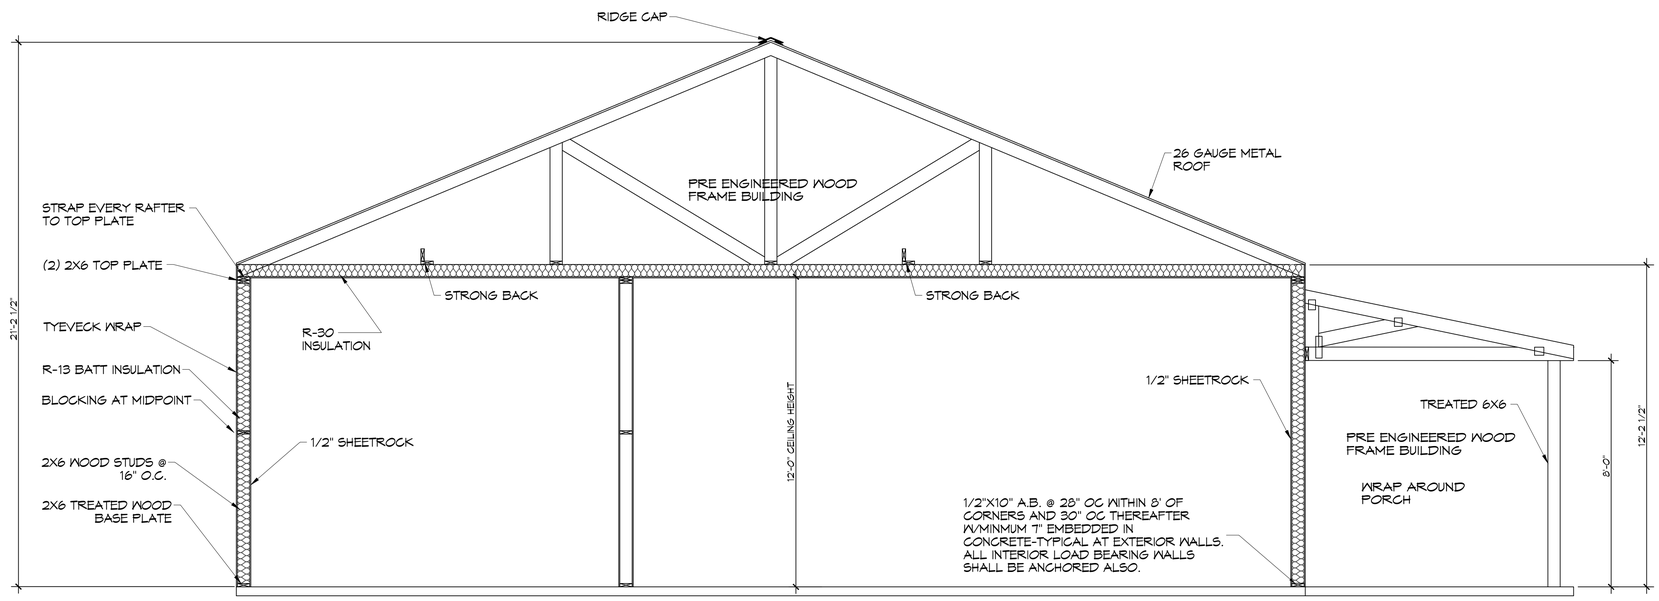

2 FRAMING SECTION
SCALE: 3/8" = 1'-0"

DAMMON ENGINEERING, INC.
LOUISIANA & MISSISSIPPI
www.dammonengineering.com
info@dammonengineering.com
PH: 985.649.5832
Chief Engineer: Brian Mistich, PE
5544 Crystal Trail
Slidell, LA 70458

#	DESCRIPTION	DATE

REVISIONS

STATE OF LOUISIANA
BRIAN A. MISTICH
License No. 30187
Professional Engineer

HOUSE PLAN

GARRY AND ANGELA FEHN
3565 MOCKINGBIRD LOOP
PEARL RIVER, LA, 70452

JOB No:		DATE:	10-28-2025
DRAWN BY:	LJP	CHECKED BY:	CKD

The drawings and specifications contained herein are the property of Dammon Engineering, and are given thereon shall not be loaned, copied or reproduced in whole or in part, nor shall the information contained therein be disclosed or used for any purpose except for which it has been loaned or prepared, and developed without written consent of Dammon Engineering. Visual contact with these drawings or specifications shall constitute conclusive evidence of acceptance of these restrictions.

SHEET TITLE:
FRAMING SECTION

DRAWING NUMBER:
S101

SHEET No: 2 of 9

FILE NAME: J:_PROJECTS\Gary and Angela Fehn 3565 Mockingbird Loop Pearl River\Current Drawings\S104 - Framing Section Plan.dwg PLOT DATE & TIME: Wednesday, October 29, 2025 1:54:15 PM