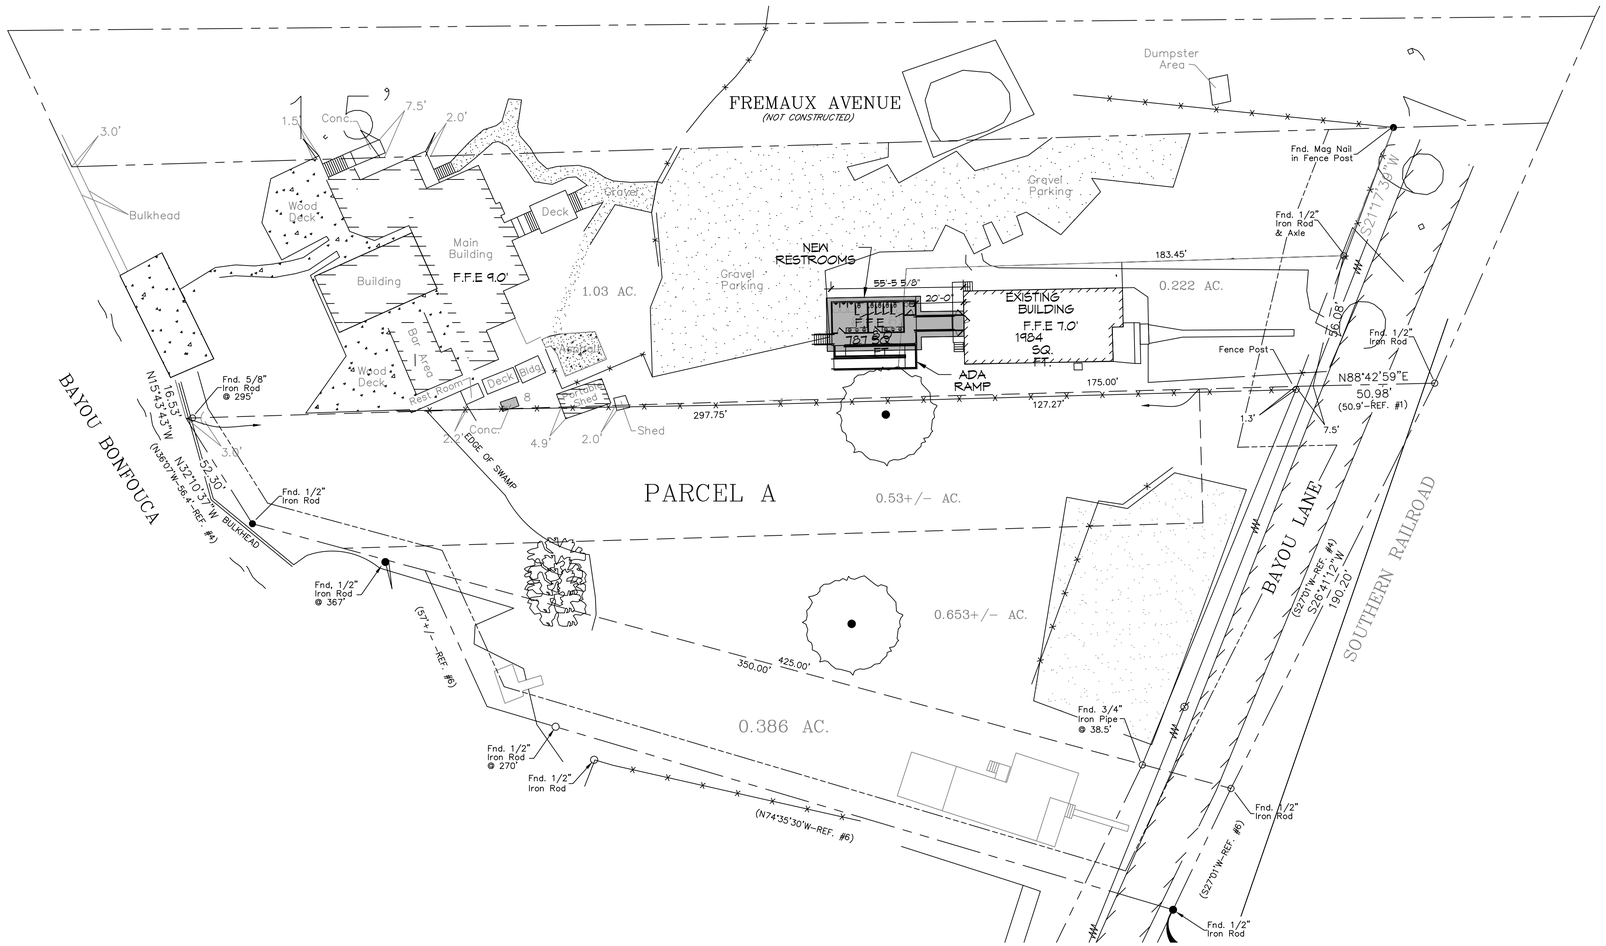

6 PROPOSED OVERALL SITE PLAN
SCALE: 1" = 30'-0"

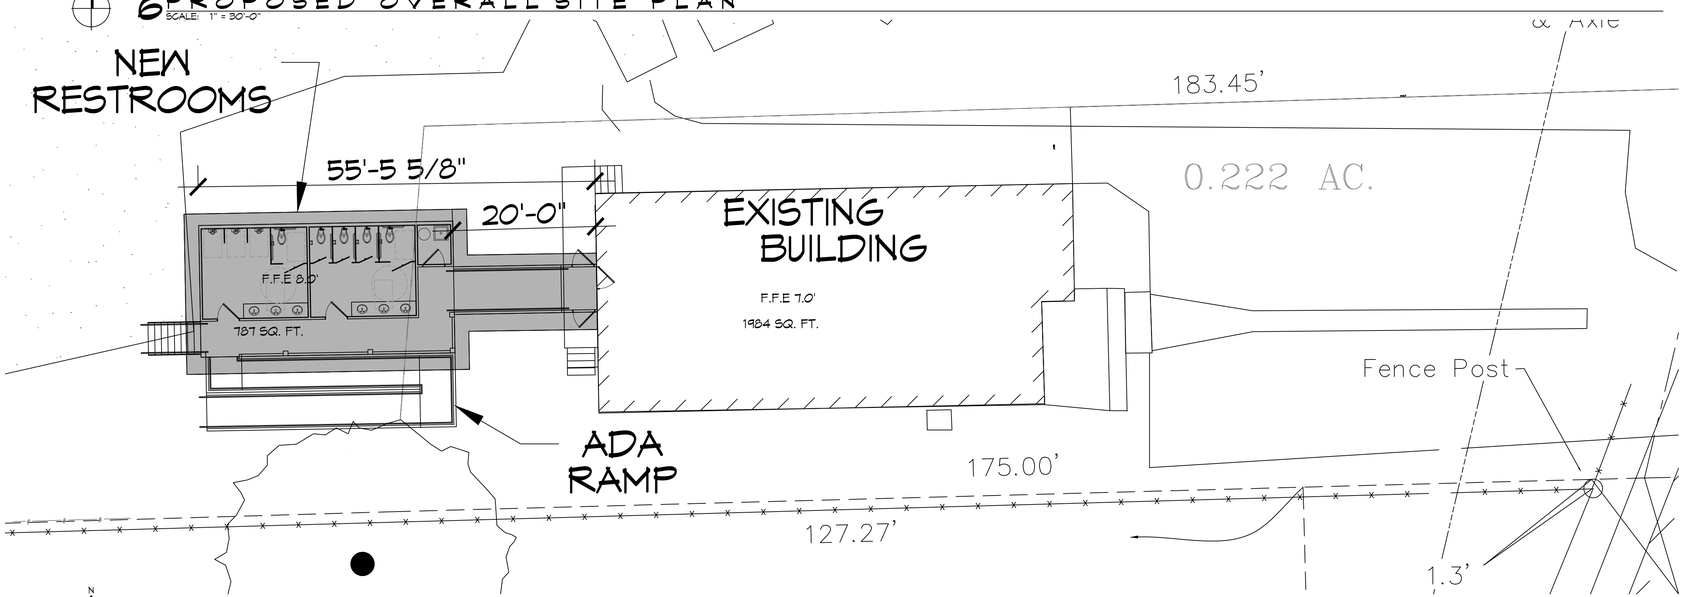

7 PROPOSED ENLARGED AREA PLAN
SCALE: 1"=10'-0"

NEW RESTROOMS

ZONING
C-2 W OLD TOWN PRESERVATION DISTRICT
FLOOD ZONE
ZONE: AE9

DAMMON ENGINEERING, INC.
LOUISIANA & MISSISSIPPI
www.dammonengineering.com
info@dammonengineering.com
PH: 985.649.5832
Chief Engineer: Brian Mistich, PE
554 Old Spanish Trail
Slidell, LA 70458

REVISIONS

#	DESCRIPTION	DATE

STATE OF LOUISIANA
BRIAN A. MISTICH
License No. 30187
PROFESSIONAL ENGINEER

NEW RESTROOMS
PALMETTOS ON THE BAYOU
1901 BAYOU LN.
SLIDELL, LA 70458

JOB No:	2024	DATE:	05-29-2025
DRAWN BY:	CKD	CHECKED BY:	JMS

No dimensions shall be determined by scaling this drawing. Contractor shall verify all dimensions, requirements and conditions on the job and shall notify the engineer of discrepancies before beginning work. Drawings and specifications are the property of Dammon Engineering, and no part thereof shall be copied, disclosed to others, or used in connection with any work other than the project for which they are prepared, without the written consent of Dammon Engineering. Report errors and omissions with these drawings and specifications to the Dammon Engineering. Report errors and omissions with these drawings and specifications and conflicts between drawings and specifications and field conditions immediately to the Dammon Engineering.

SHEET TITLE:
PROPOSED OVERALL SITE PLAN & ENLARGED PLAN

DRAWING NUMBER:
C101

SHEET No: 3 of 9