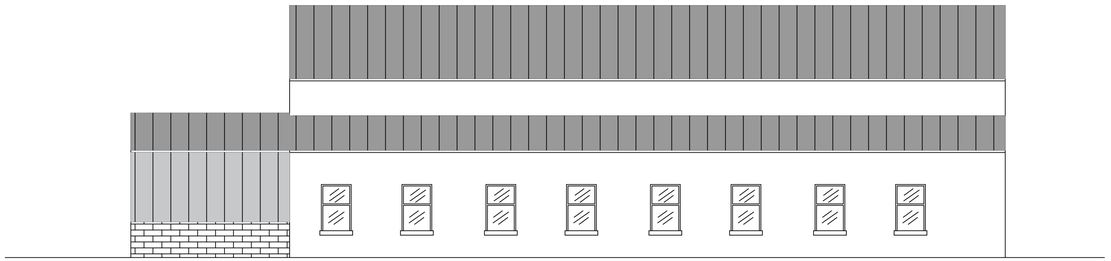

30 RIGHT ELEVATION
SCALE: 1/8"=1'-0"
EAST

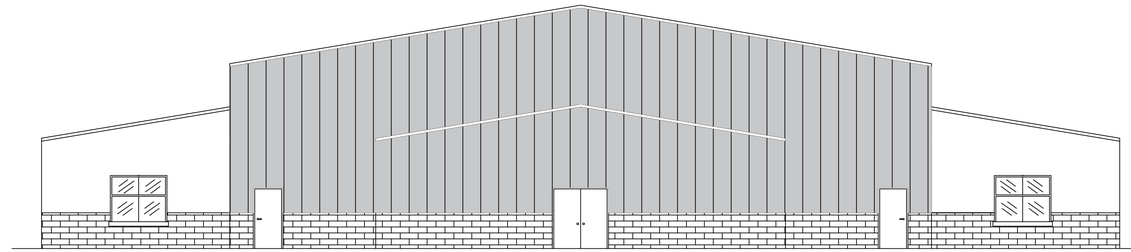

31 FRONT ELEVATION
SCALE: 1/8"=1'-0"
NORTH

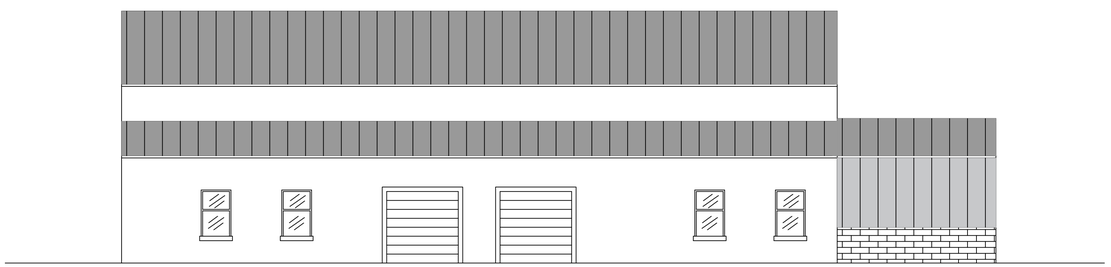

32 LEFT ELEVATION
SCALE: 1/8"=1'-0"
WEST

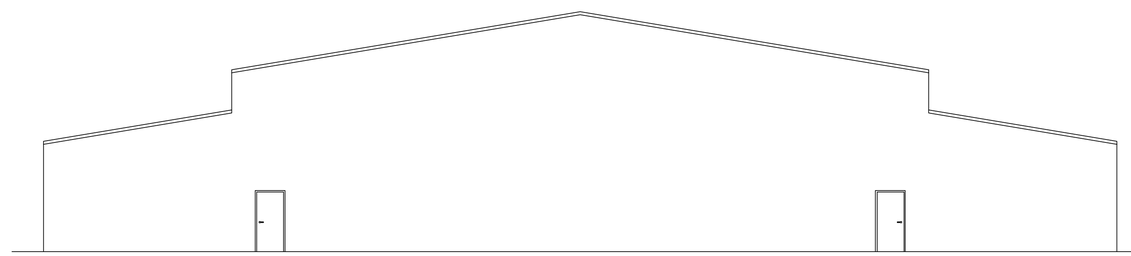

33 REAR ELEVATION
SCALE: 1/8"=1'-0"
SOUTH

DAMMON ENGINEERING, INC.
LOUISIANA & MISSISSIPPI
Chief Engineer: Brian Mistich, PE
SSC/CA: Scott Dammon
Sidell, LA 70458
www.dammonengineering.com
info@dammonengineering.com
PH: 985.649.5832 F: 985.641.5950

REVISIONS

#	DESCRIPTION	DATE

POPE JOHN PAUL AUDITORIUM
3770 LEGGETT ROAD
SLIDELL, LA 70460

JOB No:	2295	DATE:	10-22-2024
DRAWN BY:	CKD	CHECKED BY:	JMS

These drawings and specifications are the property and copyright of Dammon Engineering, and shall not be used by any person for any purpose other than that for which they are specifically prepared and delivered, nor shall they be loaned, copied or disclosed to any other person or entity without the express written consent of Dammon Engineering. Visual contact with these drawings and specifications shall constitute prima facie evidence of the acceptance of these restrictions.

SHEET TITLE:
BLDG ELEAVTIONS

DRAWING NUMBER:
A102

SHEET No: 1 of 1

FILE NAME: J:\- Schools Private\Pope John Paul Sidell Auditorium\Current Drawings\A104 - Elevation Plan.dwg PLOT DATE & TIME: Thursday, October 24, 2024 4:41:52 PM