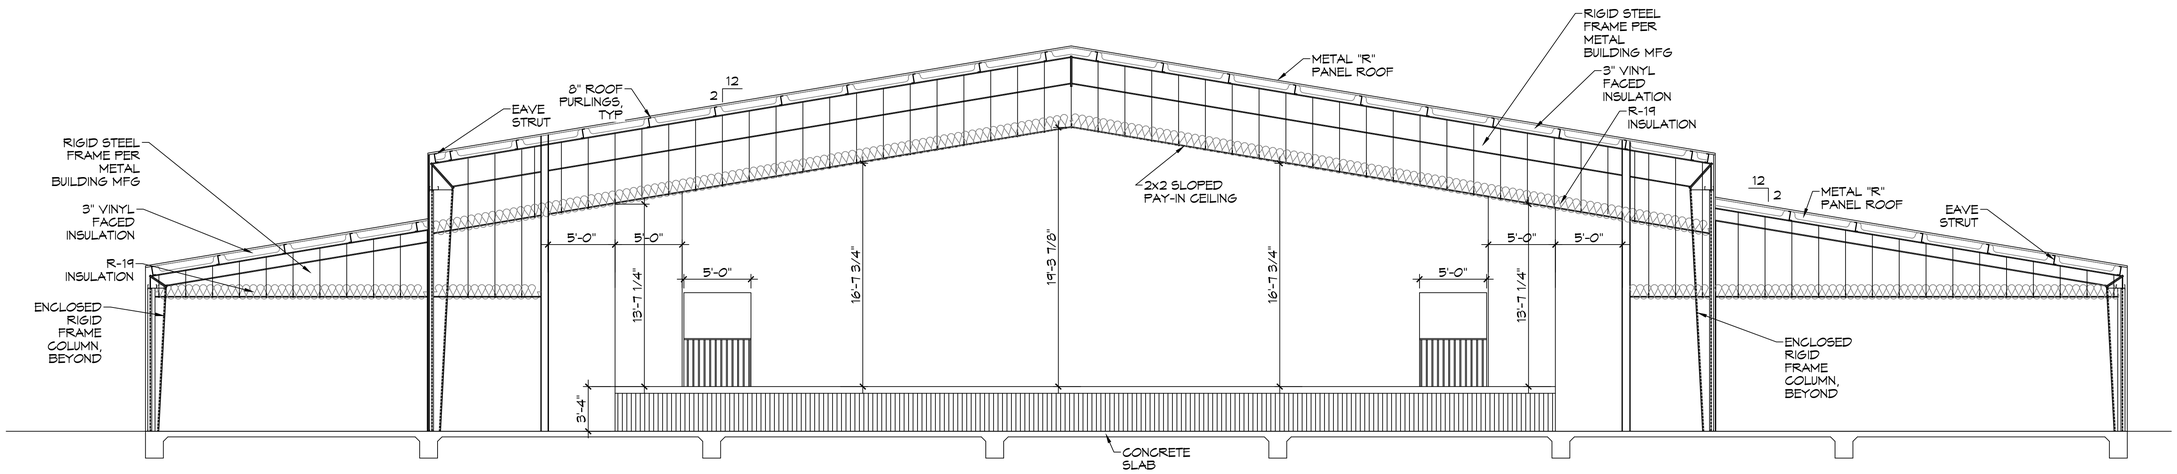

18 S102 | A101 BUILDING SECTION

SCALE: 3/16" = 1'-0"

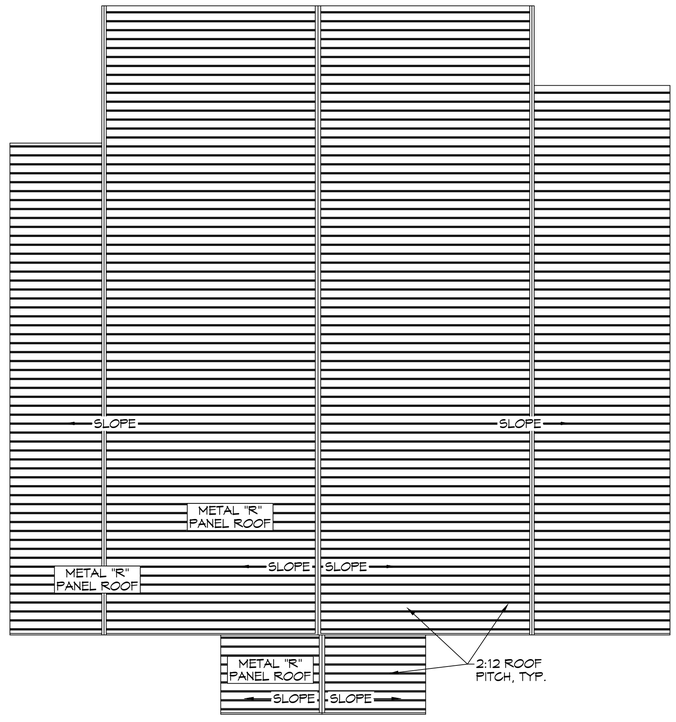

21 ROOF PLAN

SCALE: 1/16 "=1'-0"

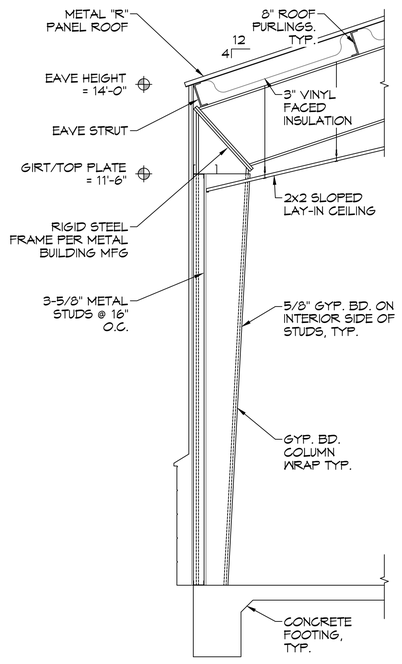

22 S102 | S102 WALL SECTION

SCALE: 1/8" = 1'-0"

DAMMON ENGINEERING, INC.
LOUISIANA & MISSISSIPPI
www.dammonengineering.com
Info@dammonengineering.com
PH: 985.649.5832 F: 985.641.9950
Chief Engineer: Brian Mistich, PE
554 Old Spanish Trail
Slidell, LA 70458

REVISIONS

#	DESCRIPTION	DATE

ROPE JOHN PAUL AUDITORIUM

1901 JAGUAR DR
SLIDELL, LA 70461

JOB No:	22215	DATE:	10-22-2025
DRAWN BY:	GKD	CHECKED BY:	BAX

The design shown, the plans & specifications, and parts of the design represented on them, are the property of Dammon Engineering, Inc. (DEI) and may not be used in whole or in part or altered or disclosed to others, in part or in combination with any other or in part or other than the specific project for which they were prepared and delivered by DEI, without the written permission of DEI. Visual Contact with these documents shall constitute acceptance of the foregoing restrictions. Revisions, Copying, Reproduction, Distribution, Disclosure, Reuse of Ideas, Designs, and Documents Prohibited.

SHEET TITLE:
BUILDING SECTION

DRAWING NUMBER:
S102

SHEET No: 7 of 1

FILE NAME: J:_School Projects\Rope John Paul School Auditorium\Current Drawings\S102 - Building Section.dwg PLOT DATE & TIME: Thursday, November 6, 2025 10:38:14 AM