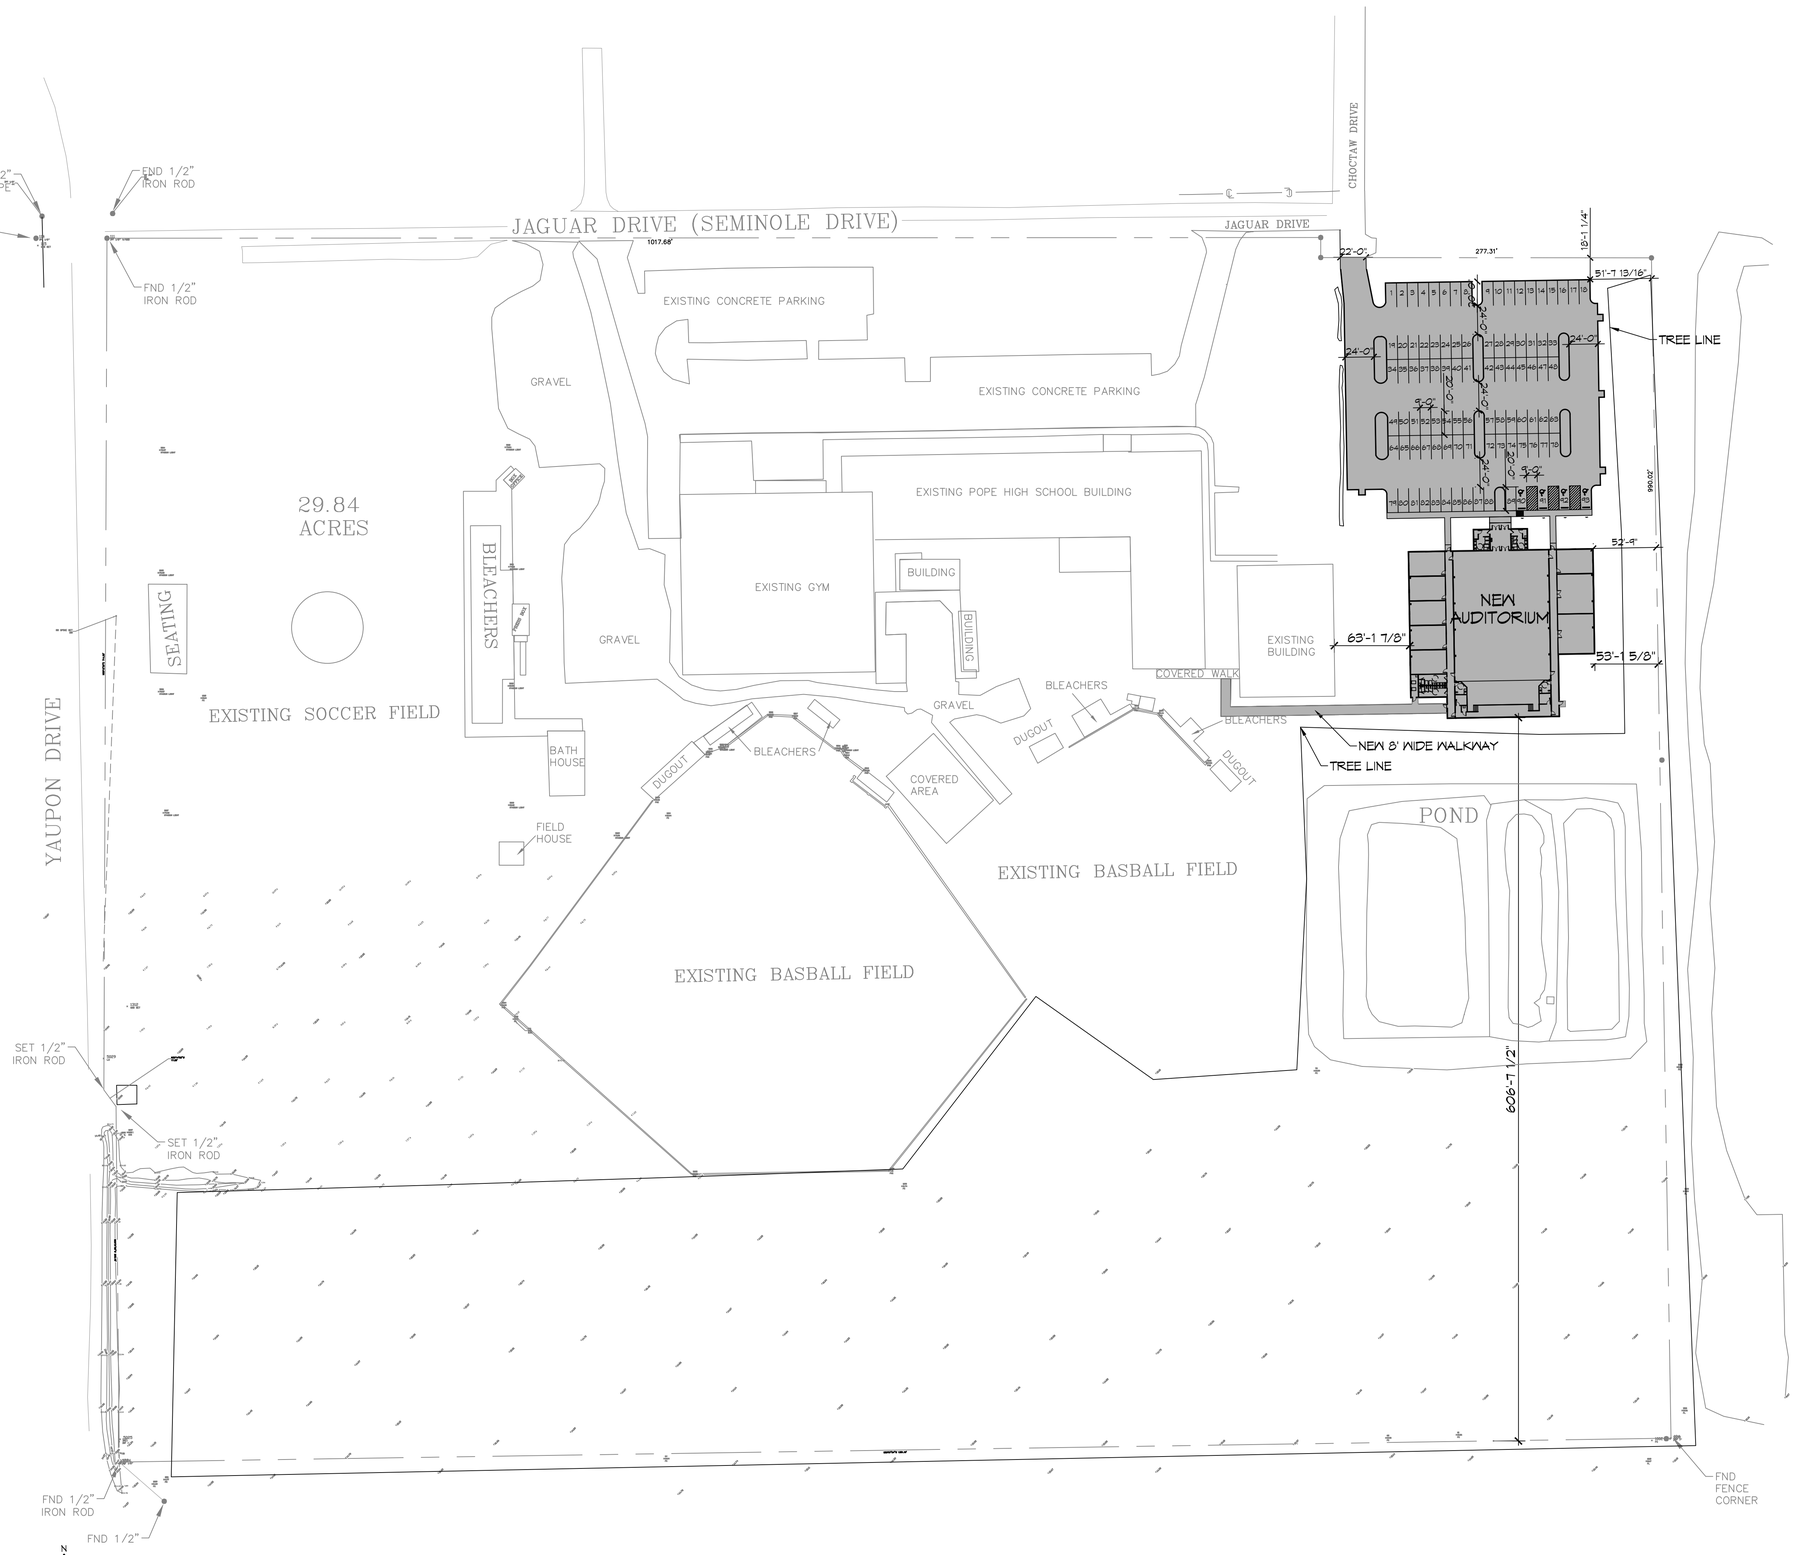

1 PROPOSED SITE PLAN
SCALE: 1"=60'-0"

NEW SITE

PLANNING

ZONED NC-2 NEIGHBORHOOD COMMERCIAL

FLOOD ZONE

ZONE "C"

BUILDING ELEVATION

BASE FLOOD ELEVATION = N/A
FINISHED FLOOR ELEVATION = N/A

BUILDING SQ. FT.

TOTAL BUILDING AREA = 20,545 SQ. FT.

PARKING REQUIREMENTS

89 REGULAR PARKING SPACES PROVIDED
4 HANDICAP PARKING SPACES PROVIDED
TOTAL PARKING SPACES PROVIDED 93

DAMMON ENGINEERING, INC.
LOUISIANA & MISSISSIPPI
www.dammonengineering.com
info@dammonengineering.com
PH: 985.649.5832 F: 985.641.5950
Chief Engineer: Brian Wistich, PE
554 Old Spanish Trail
Slidell, LA 70458

REVISIONS

#	DESCRIPTION	DATE

NEW AUDITORIUM
POPE JOHN PAUL II HIGH SCHOOL
1901 JAGUAR DR.
SLIDELL, LA 70461

JOB No:	2522	DATE:	03-27-2026
DRAWN BY:	CKD	CHECKED BY:	BAM

These drawings and specifications, along with all other documents furnished by Dammon Engineering, and all copies thereof, remain the property of Dammon Engineering, and shall not be used for other work, except by agreement in writing with Dammon Engineering. Reproduction of these drawings and specifications, in whole or in part, without the written consent of Dammon Engineering, is prohibited. Visual contact with these drawings or specifications shall constitute prima facie evidence of acceptance of these restrictions.

SHEET TITLE:
PROPOSED SITE PLAN

DRAWING NUMBER:
C101

SHEET No: 3 of 20