42 SHEETS 6x12 0/1 WWF PROVIDED
PLACE ONE OR TWO LAYERS AS INDICATED

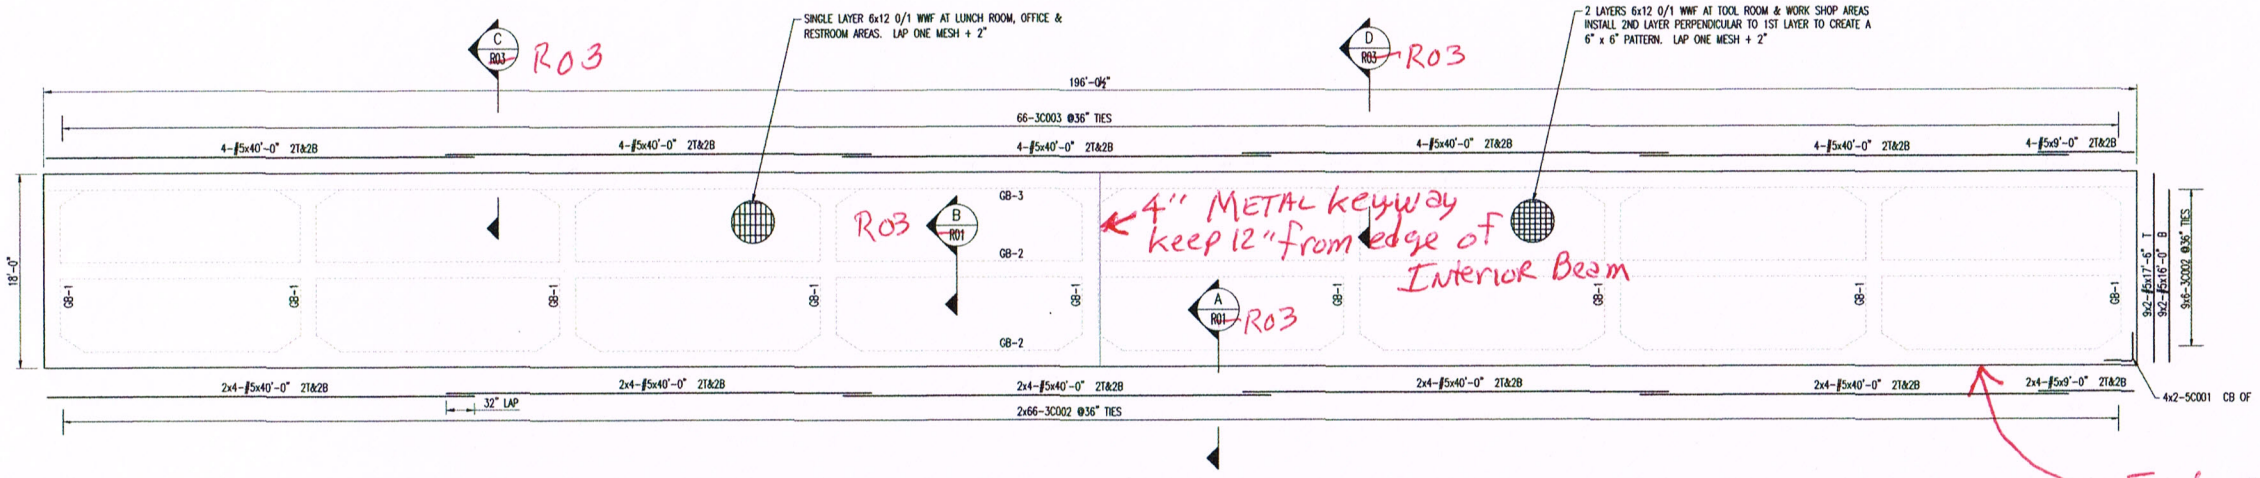

FOUNDATION PLAN

SCALE: 1/8" = 1'-0"
REF: S1

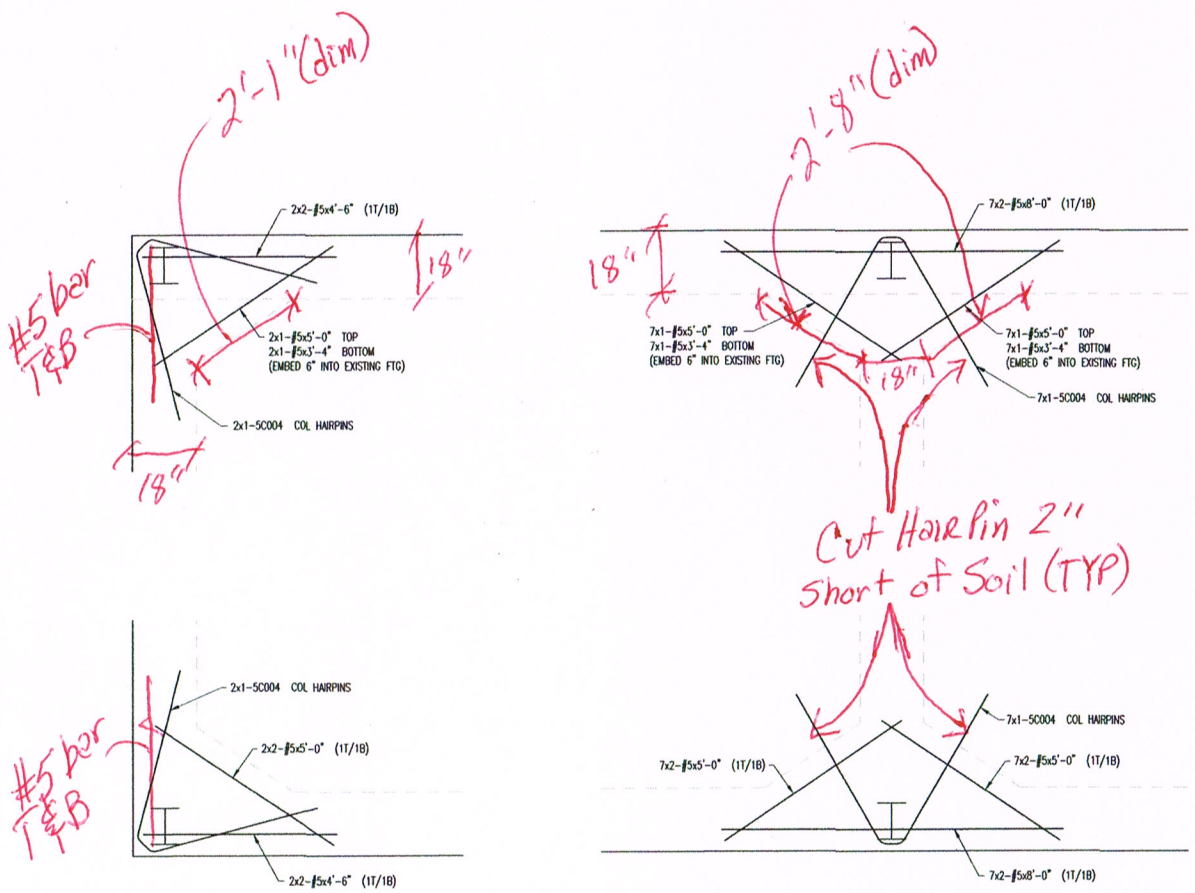

COLUMN FOOTING DETAILS

SCALE: 1/2" = 1'-0"

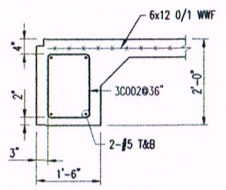

A R03 SECTION
SCALE: ½"=1'-0"

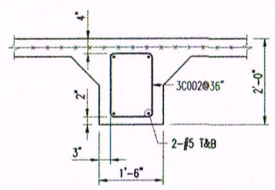

B R03 SECTION
SCALE: ½"=1'-0"

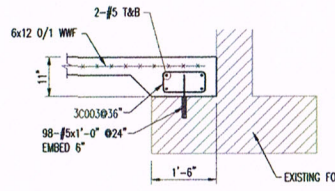

C R03 SECTION
SCALE: ½"=1'-0"

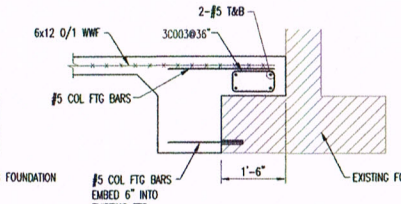

D R03 SECTION
SCALE: ½"=1'-0"

BENDING DETAILS

Drawing Sheet : R03

Bar Mark	Size	Total Length	Type	'A'	'B'	'C'	'D'	'E'	'F'	'G'	'H'	'J'	'K'	'O'	'X'
3C002	#3	5'-8"	T2	0'-4"	1'-0"	1'-6"	1'-0"	1'-6"		0'-4"					
5C001	#5	5'-4"	17		2'-8"	2'-8"									
3C003	#3	3'-8"	T2	0'-4"	1'-0"	0'-6"	1'-0"	0'-6"		0'-4"					
5C004	#5	8'-6"	3			4'-0 X'	0'-6"	4'-0 X'				3'-6"		1'-11 X'	4'-5 X'

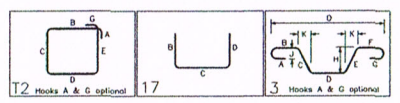

No.	Description	Date	By
0	FOR APPROVAL	4/19/14	DKJ

Revisions and Issue Record

The full intent and purpose of this drawing is the placing of reinforcing steel bars ONLY. It is NOT to be used as a means of communication between the Architect, Engineer, Contractor or any other Sub-trades.

THIS DRAWING IS NOT TO BE SCALED.

Harris Rebar Nufab LLC
SLIDELL, LA.
DETAILED AT: SLIDELL, LA.
National Strength. Local Service. PHONE: 985-641-9090 FAX: 985-641-9094

Project: TEXTRON RAMPS

Drawing: WORK CHANGE PROPOSAL No.1

Customer: BINDEWALD MAINTENANCE
Engineer: DAMMON ENGINEERING, INC.

Date	Drawn	Chkd.	JOB No.	Dwg. No.
4/19/14	DKJ	–	05214035	R03

C:\Misc Jobs\05214035 Textron Ramps\05214035 R03 Rev0.dwg