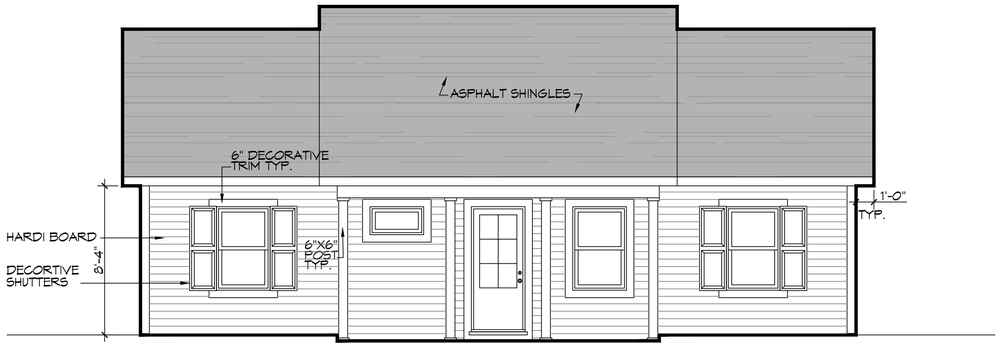

8 WESTSIDE ELEVATION PLAN
SCALE: 1/4" = 1'-0"

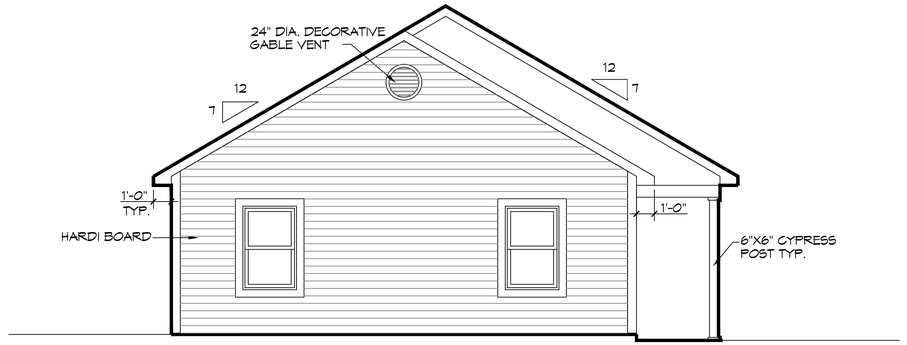

10 FRONT ELEVATION PLAN
SCALE: 1/4" = 1'-0"

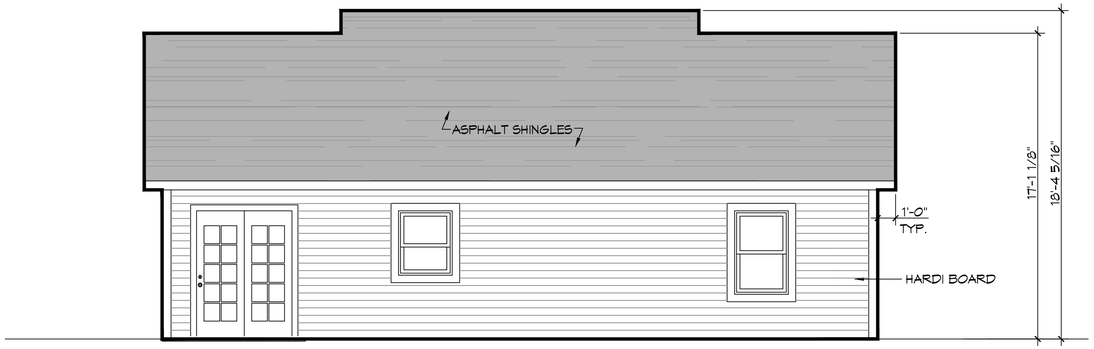

9 EASTSIDE ELEVATION PLAN
SCALE: 1/4" = 1'-0"

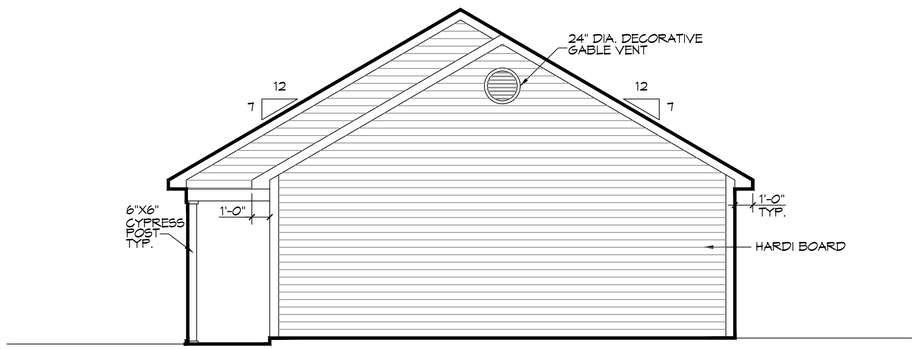

11 REAR ELEVATION PLAN
SCALE: 1/4" = 1'-0"

DAMMON ENGINEERING, INC.
LOUISIANA & MISSISSIPPI
www.dammonengineering.com
info@dammonengineering.com
Chief Engineer: Brian Mistich, PE
554 Robert Blvd, Suite 7 Slidell, LA 70458
PH: 985.649.5832

REVISIONS

#	DESCRIPTION	DATE

STATE OF LOUISIANA
BRIAN A. MISTICH
License No. 30187
PROFESSIONAL ENGINEER

FIRST PENTECOSTAL CHURCH
333 ROBERT BLVD
SLIDELL, LA 70458

JOB No:	SCA
DRAWN BY:	
DATE:	03-24-2025
CHECKED BY:	BAM

These plans and specifications, and copies thereof, as well as the designs incorporated herein, shall not be used in whole or in part for any work by the owner or anyone else on any other project than the particular project for which they have been prepared and developed without written consent of Dammon Engineering, Inc. Visual contact with these plans and specifications shall constitute prima facie evidence of the acceptance of these restrictions.

SHEET TITLE:
EXTERIOR ELEVATION PLAN

DRAWING NUMBER:
A102

SHEET No: 8 of 11

FILE NAME: J:\--DAMMON\Fpc Pentecostal Church Doc Board\Current Drawings\A102 - Elevation Plans.dwg, PLOT DATE & TIME: Monday, July 7, 2025 1:43:43 PM