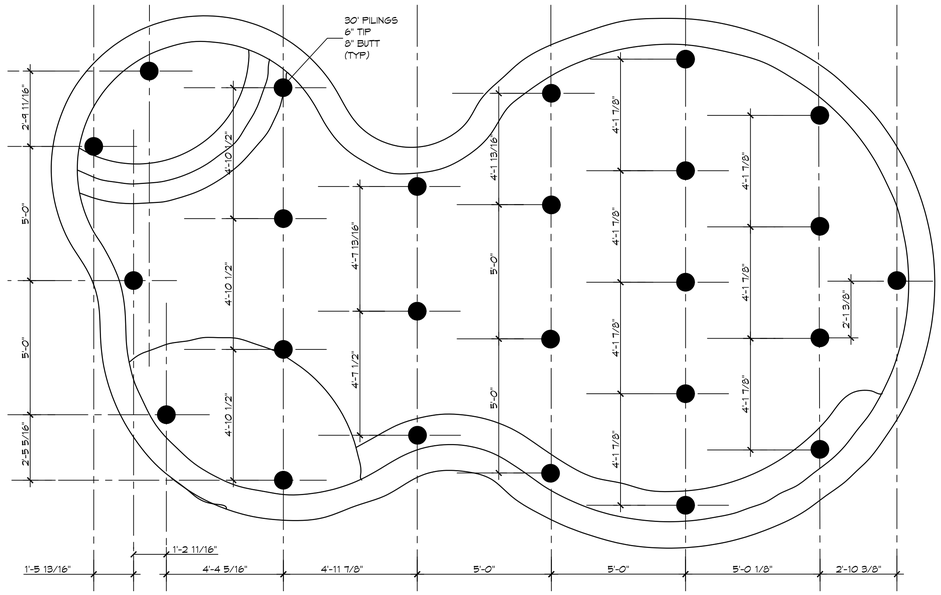

2 PILING PLAN

SCALE: 3/8"= 1'-0"

PILING NOTES

1. PILES ARE TO BE 30 F.T. IN LENGTH WITH 6 INCH TIP AND 8 INCH BUTT DRIVEN TO REFUSAL.
2. ALL PILES SHALL BE PRESSURE-TREATED ROUND TIMBER PILES CONFORMING TO ASTM D25.
2. DESIGN LOAD = 5 TONS PER PILE.
3. NO FIELD SUPERVISION OR INSPECTION PROVIDED UNDER THIS SEAL UNLESS OTHERWISE NOTED.
4. PILE LAYOUT MAY BE MODIFIED DUE TO ACTUAL DRIVING CONDITIONS. ENGINEER TO BE NOTIFIED ON ANY MODIFICATION.
6. A PILE BLOW COUNT LOG OF ALL PILES IS TO BE SUBMITTED TO THE ENGINEER OF RECORD. FAILURE TO SUBMIT SAID LOG WILL RELEASE THE ENGINEER OF ALL RESPONSIBILITY.
7. CONTRACTOR IS RESPONSIBLE FOR THE COMPARISON & VERIFICATION OF PILE LAYOUT DIMENSIONS WITH MOST REGENT ARCHITECTURAL DRAWINGS, ASSURING THAT PILES DO FALL WITHIN LIMITS OF THE DESIGN
8. USE DROP HAMMER OR SINGLE ACTING AIR HAMMER DELIVERING 7,500 FT-LBS OF ENERGY PER BLOW. RAM WEIGHT OF DROP HAMMER SHALL NOT EXCEED 2,500 TO 3,000 LBS AND THE DROP SHOULD NOT EXCEED 3 FT., AT MINIMUM OF 25 BLOWS PER FOOT. IF THE DROP EXCEEDS 3 FT., CONTACT ENGINEER FOR INSTRUCTIONS.

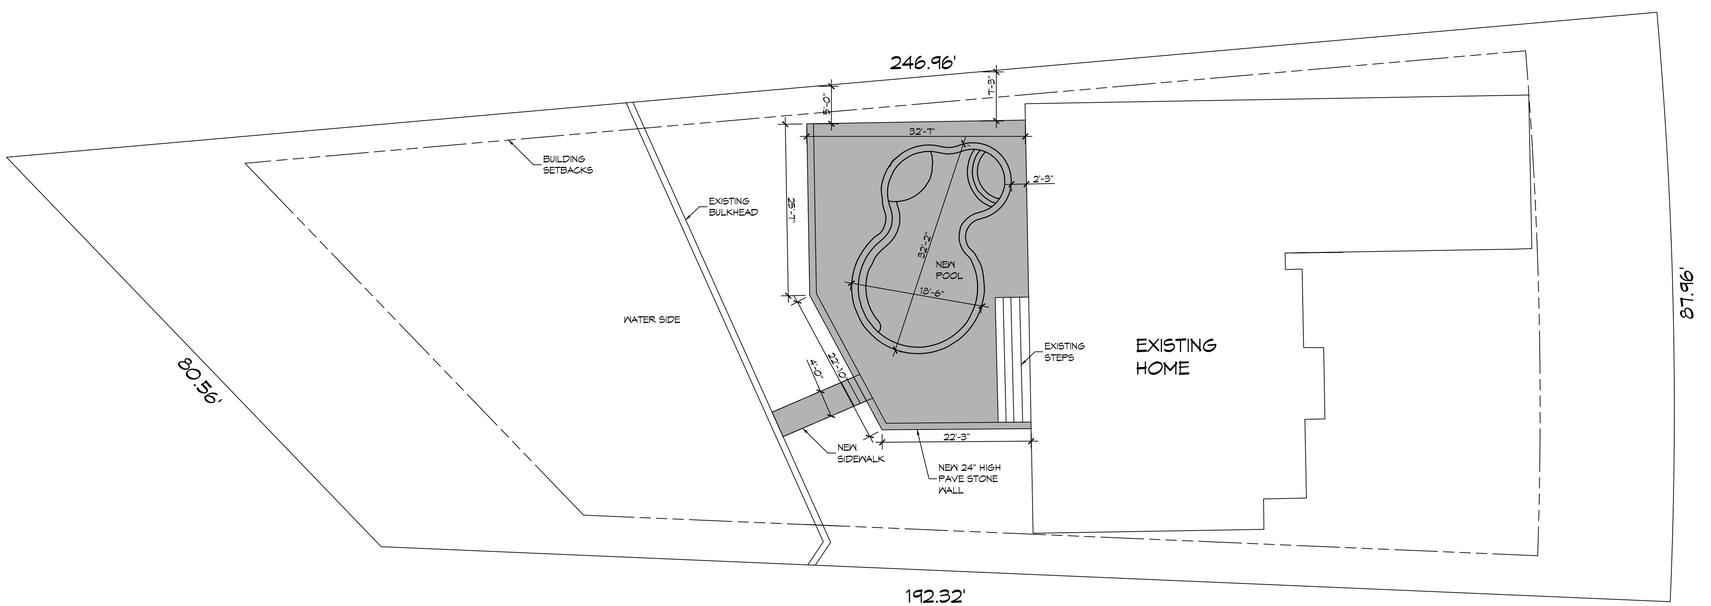

1 SITE PLAN

SCALE: 3/32"= 1'-0"

DAMMON ENGINEERING, INC.
LOUISIANA & MISSISSIPPI
www.dammonengineering.com
info@dammonengineering.com
PH: 985.649.5832

Chief Engineer: Brian Mistich, PE
564 Highway 70 Trail
Slidell, LA 70458

#	DESCRIPTION	DATE

REVISIONS

SEAL:

STATE OF LOUISIANA
BRIAN A. MISTICH
License No. 30187
PROFESSIONAL ENGINEER

NEW POOL & PATIO

KRISTEN SOJAK

1429 CLIPPER ISLAND DRIVE
SLIDELL, LA 70458

JOB No:	2022
DATE:	06-27-2022
DRAWN BY:	GKD
CHECKED BY:	BAM

These plans remain the property of Dammon Engineering, and are not to be reproduced, changed or copied in any form or manner whatsoever, nor are they to be assigned to any third party without first obtaining the expressed written consent and permission of Dammon Engineering. In the event of unauthorized reuse of these plans by a third party, the third party agrees to hold Dammon Engineering harmless for any damages resulting from such reuse. Any verbal representations or indications of dimensions not shown on these plans are not to be considered valid. Only those dimensions shown on these plans are to be considered valid. Dammon Engineering is not responsible for any errors or omissions in these plans that have been prepared and sealed without written consent of Dammon Engineering. Dammon Engineering is not responsible for any errors or omissions in these plans that have been altered after they have been sealed by Dammon Engineering.

SHEET TITLE:
SITE PLAN AND PILING PLAN

DRAWING NUMBER:

S101

SHEET No: 1 of 1

FILE NAME: J:\~ Foundations or Structural Only\Conroy Renaissance Outdoor Kitchen\1429 Clipper Island Pool\Current\S101 - Piling Plan.dwg PLOT DATE & TIME: Monday, June 27, 2022 12:28:44 AM