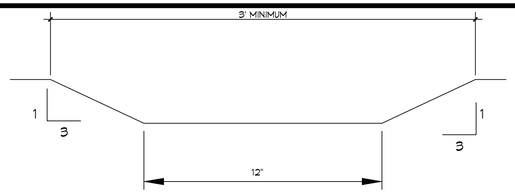

SWALE DETAIL

SCALE: 1" = 1'

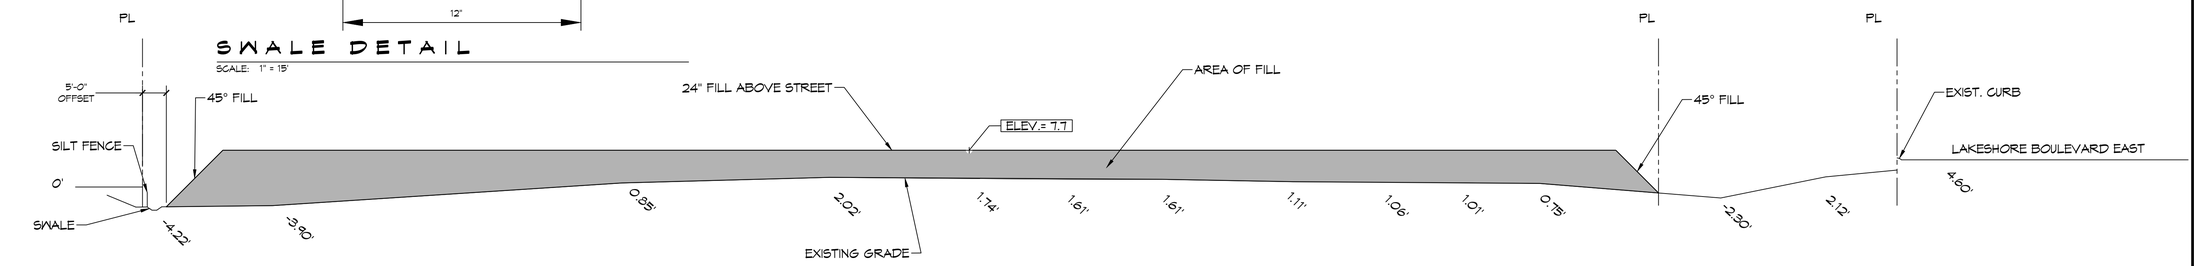

D CROSS SECTION

C100 | C101 SCALE: 1" = 15'-0"

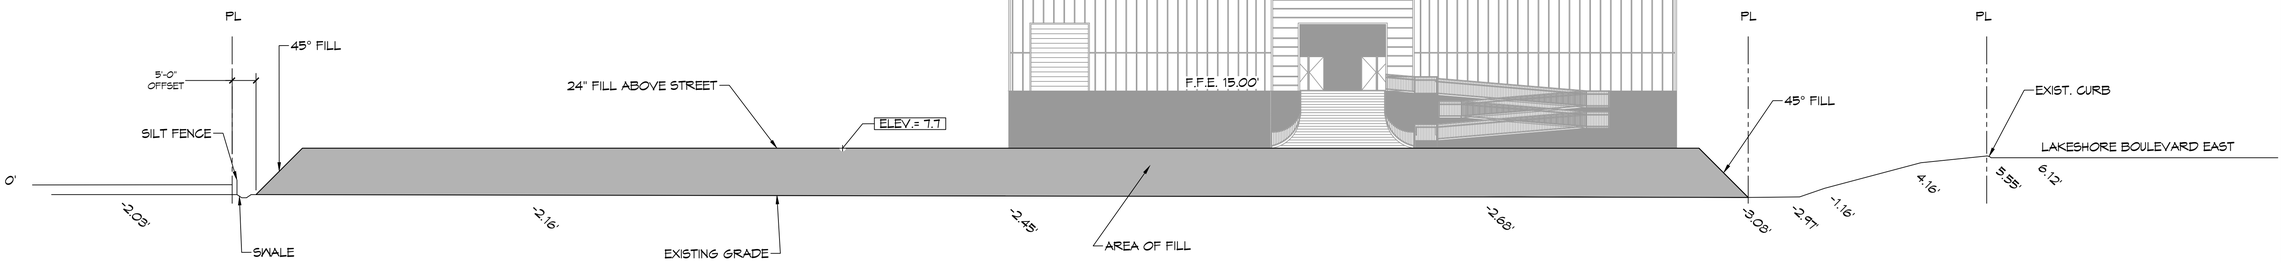

C CROSS SECTION

C100 | C101 SCALE: 1" = 15'-0"

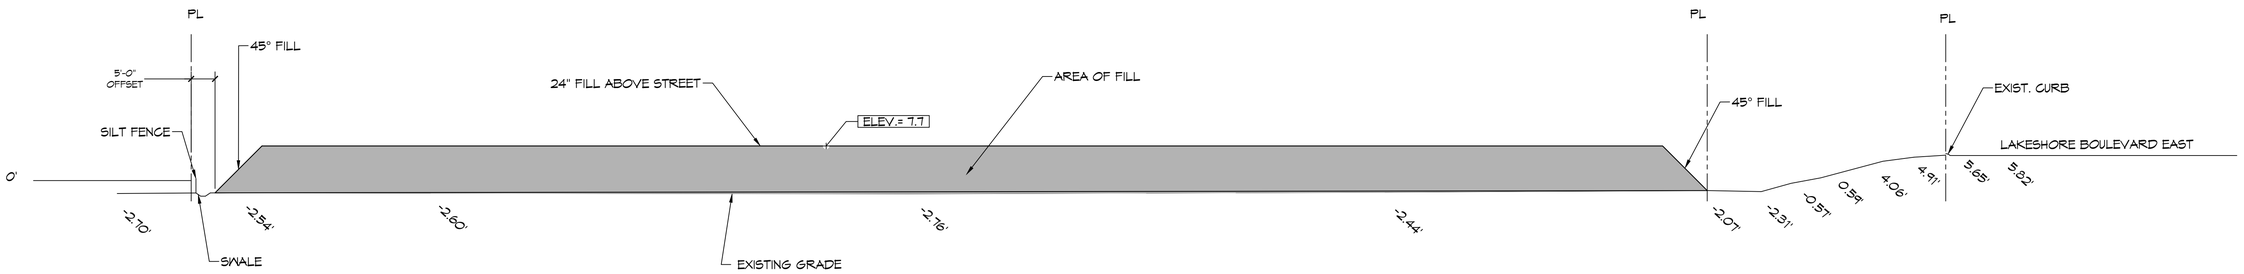

B CROSS SECTION

C100 | C101 SCALE: 1" = 15'-0"

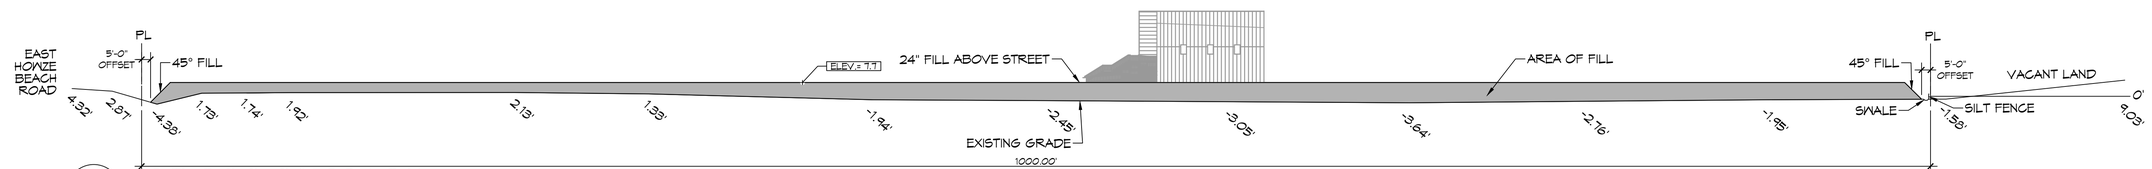

A CROSS SECTION

C100 | C101 SCALE: 1" = 40'-0"

DAMMON ENGINEERING, INC.
LOUISIANA & MISSISSIPPI
www.dammonengineering.com
info@dammonengineering.com
PH: 985.649.5832
Chief Engineer: Brian Mistich, PE
554 Old Spanish Trail
Slidell, LA 70458

#	DESCRIPTION	DATE
	REVISIONS	

SEAL:

STATE OF LOUISIANA
BRIAN A. MISTICH
License No. 30187
PROFESSIONAL ENGINEER

FILL PLAN

LOCO JO FIREWORKS

1234 EAST HONZE BEACH ROAD
SLIDELL, LA 70452

DRAWN BY: LJP | CHECKED BY: BAM | DATE: 04-15-2025 | JOB No:

These drawings and specifications, designs and arrangements represented shall not be used (in part or whole) for any purpose whatsoever without the written permission of Dammon Engineering. Any unauthorized use shall be at the user's sole risk and without liability to Dammon Engineering. Report errors and omissions with these drawings or specifications to Dammon Engineering immediately upon discovery.

SHEET TITLE:
CROSS SECTIONS

DRAWING NUMBER:
C101

SHEET No: 2 of 4

FILE NAME: J:\Jobs\Active Jobs\Loco Jo Fireworks\100 Drawings\Working\Current Drawings\C101 - Site Section Plan.dwg PLOT DATE & TIME: Thursday, September 18, 2025 8:43:19 AM