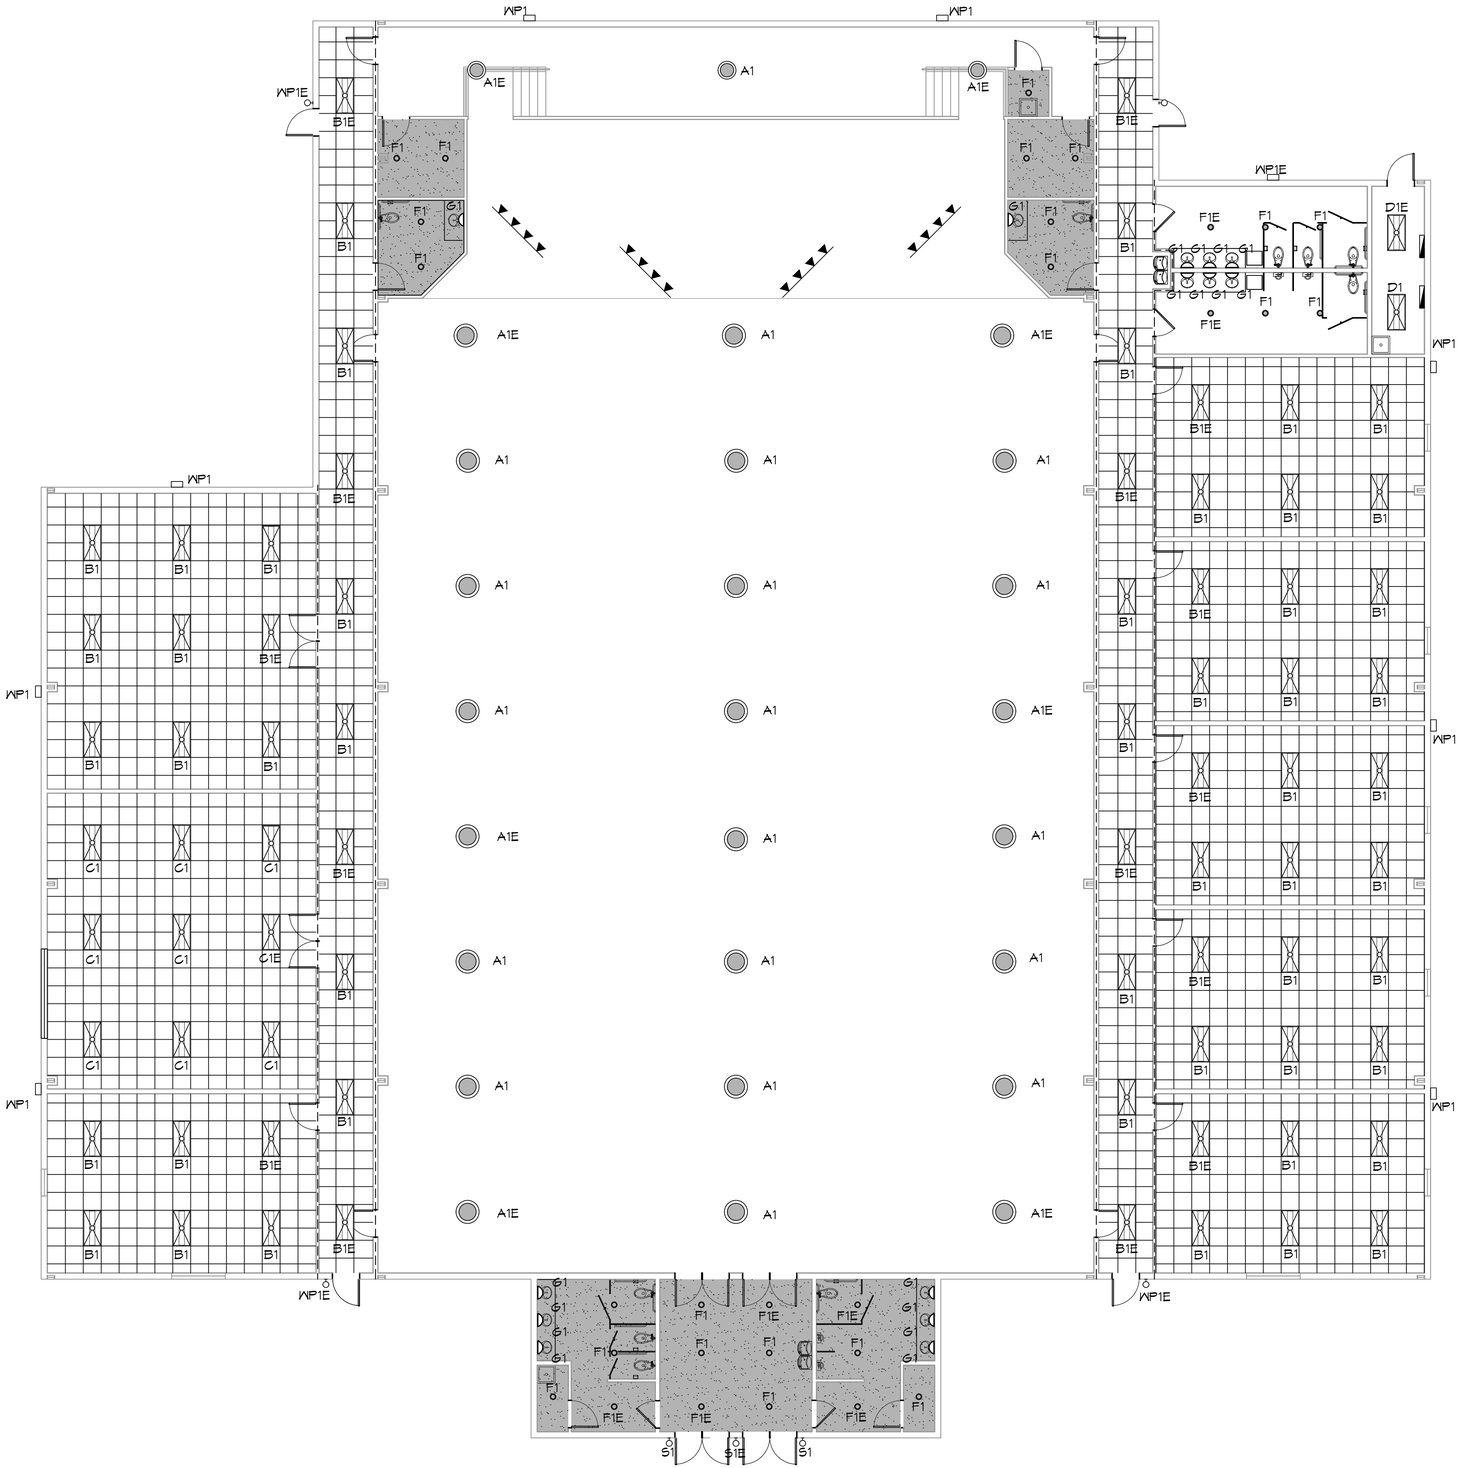

12 REFLECTED CEILING PLAN
SCALE: 1/8"=1'-0"

DAMMON ENGINEERING, INC.
LOUISIANA & MISSISSIPPI
www.dammonengineering.com
info@dammonengineering.com
PH: 985.649.5832 F: 985.641.5950
Chief Engineer: Brian Mistich, PE
5564 Oliver Smith Trail
Slidell, LA 70458

#	DESCRIPTION	DATE

REVISIONS

NEW AUDITORIUM
POPE JOHN PAUL II
HIGH SCHOOL
1901 JAGUAR DR.
SLIDELL, LA 70461

JOB No:	2522
DATE:	03-27-2026
DRAWN BY:	CKD
CHECKED BY:	JMS

This document is the property of Dammon Engineering, and shall not be used for any purpose other than that for which it has been prepared and developed without written consent of Dammon Engineering. Any reproduction, in whole or in part, is prohibited. Dammon Engineering, 2026

SHEET TITLE:
REFLECTED CEILING PLAN

DRAWING NUMBER:
A102

SHEET No: 11 of 20