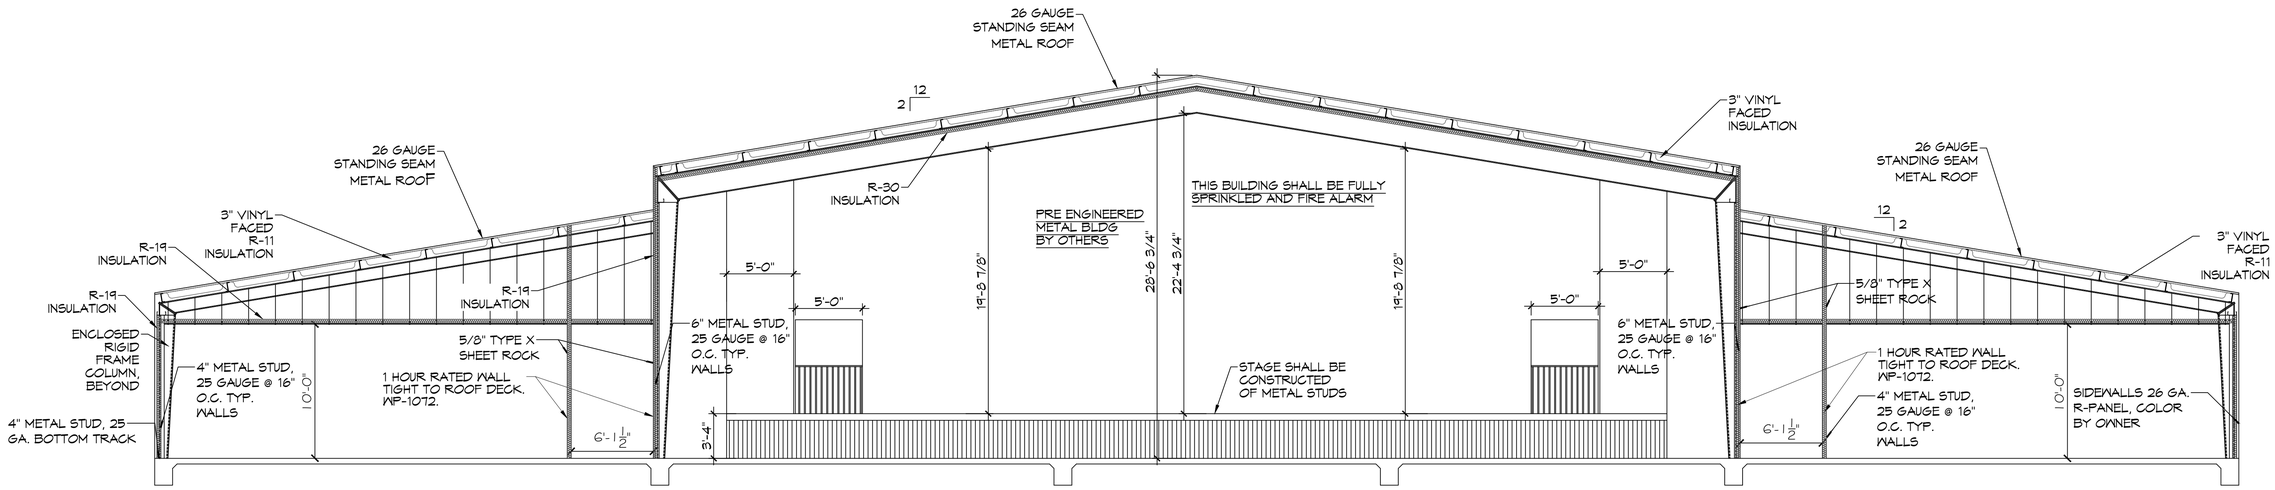

E A101 A105 **BUILDING SECTION**
SCALE: 3/16" = 1'-0"

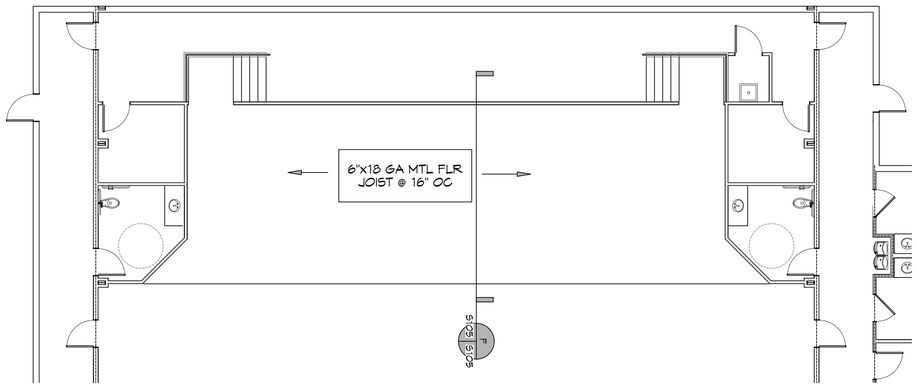

26 **STAGE PLAN**
SCALE: 1/8 "=1'-0"

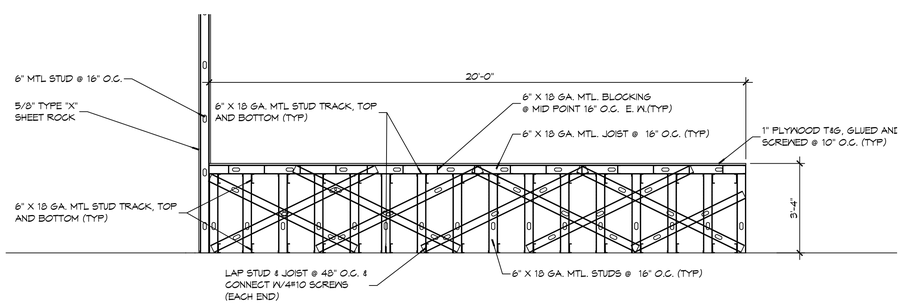

F A105 A105 **STAGE SECTION**
SCALE: 3/8" = 1'-0"

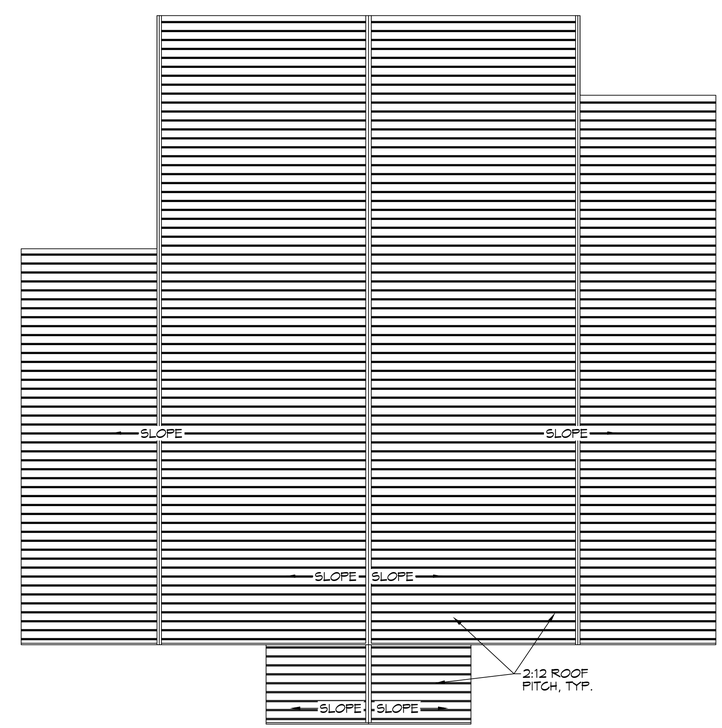

27 **ROOF PLAN**
SCALE: 1/16 "=1'-0"

DAMMON ENGINEERING, INC.
LOUISIANA & MISSISSIPPI
www.dammonengineering.com
info@dammonengineering.com
PH: 985.649.5832 F: 985.641.9950
Chief Engineer: Brian Mistich, PE
554 Old Spanish Trail
Slidell, LA 70458

REVISIONS

#	DESCRIPTION	DATE

NEW AUDITORIUM
POPE JOHN PAUL II HIGH SCHOOL
1901 JAGUAR DR.
SLIDELL, LA 70461

JOB No: 2522 | DATE: 03-27-2026
DRAWN BY: GCD | CHECKED BY: BAM

The information contained on this drawing is the property of Dammon Engineering and may be used only for the purpose intended by Dammon Engineering. Any other use, reproduction, or disclosure to others, in whole or in part, without the express written authorization of Dammon Engineering is strictly prohibited. Dammon Engineering assumes no responsibility for the accuracy of the information contained on electronic media. Hard copies of this drawing or specifications shall be considered the official document.

SHEET TITLE:
BUILDING SECTION

DRAWING NUMBER:
A105

SHEET No: 14 of 20