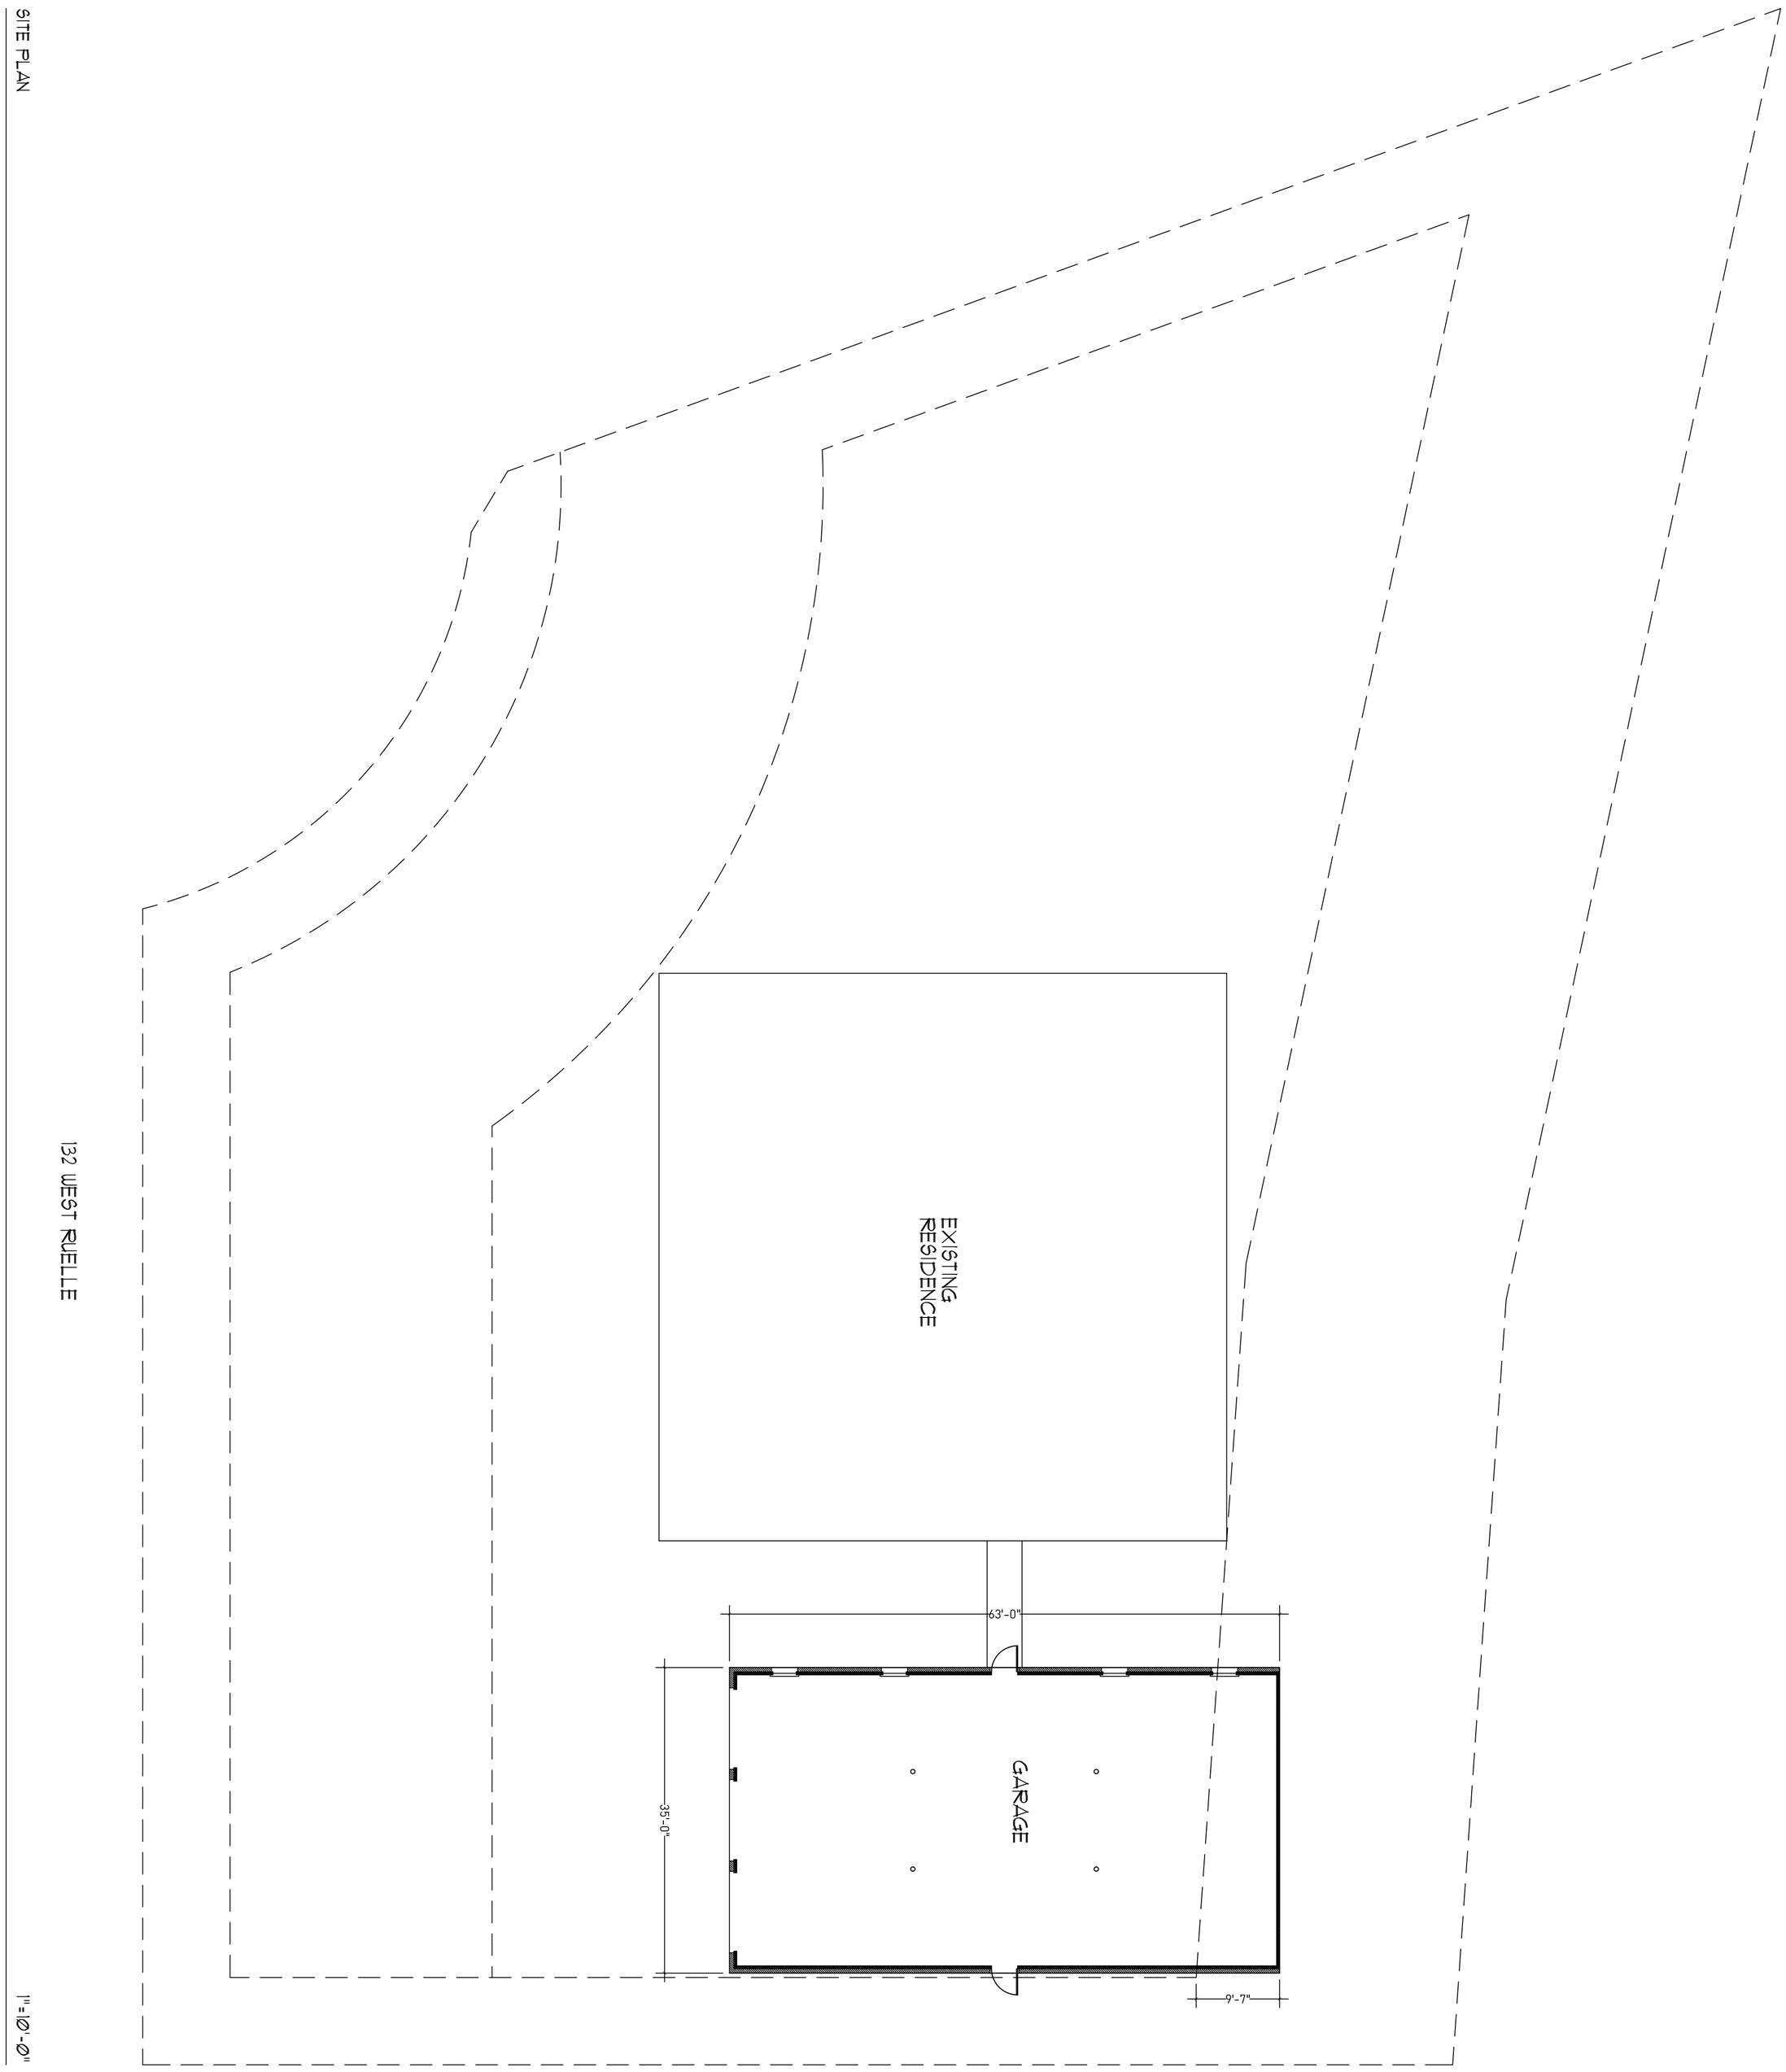

A1

08/14/25

Lamartina Garage

132 West Ruelle Mandeville, Louisiana

OPENING SCHEDULE		
MARK	SIZE	DESCRIPTION
1-3	9'-0"X9'-0"	OVERHEAD GARAGE DOOR
4, 5	3'-0"X6'-8"X1 3/4"	4 PANEL S.C. WOOD DOOR
6	3'-0"X6'-8"X1 3/4"	1 LIGHT, 2 PANEL S.C. WOOD DOOR
7	2'-6"X6'-8"X1 3/8"	4 PANEL S.C. WOOD DOOR
A	2'-8" X5'-0"	1/1 D.H. VINYL WINDOW
B	6'-3"x5'-0"	PAIR, 1/1 D.H. VINYL WINDOWS
C	9'-6"x5'-0"	THREE, 1/1 D.H. VINYL WINDOWS

ALL GLAZING SHALL BE INSULATED, LOW-E

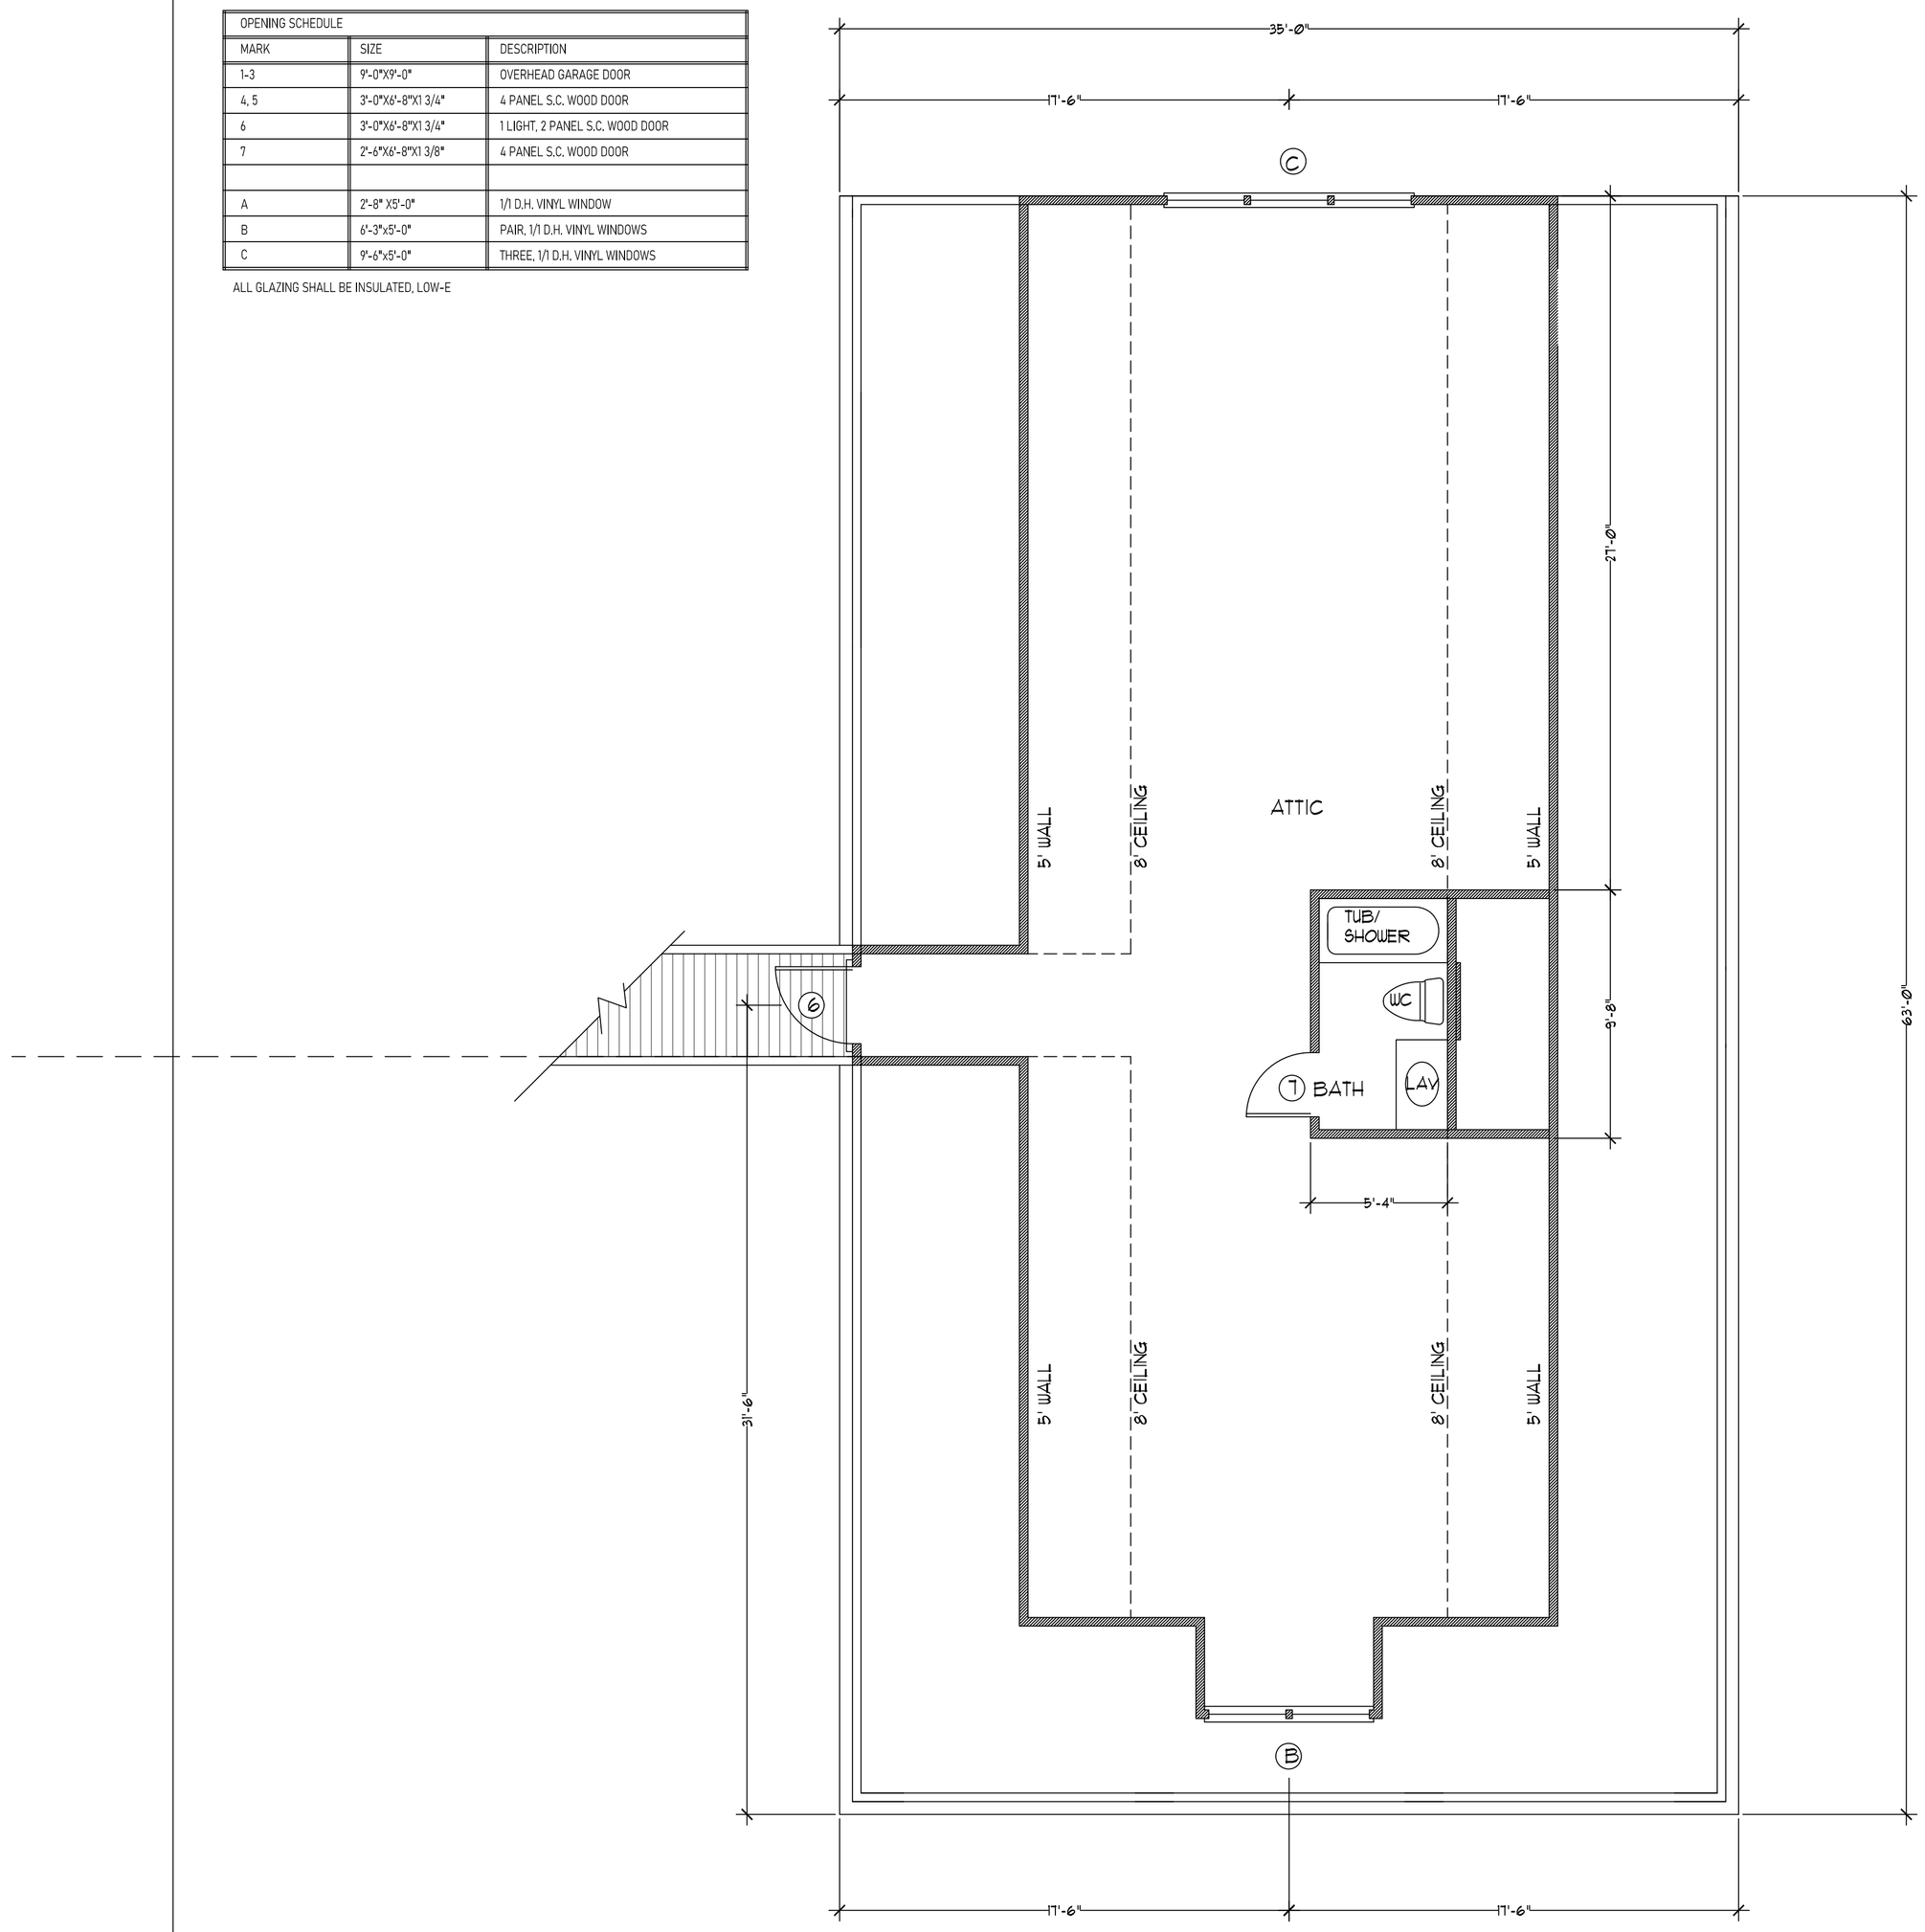

SECOND FLOOR PLAN 1/4"=1'-0"

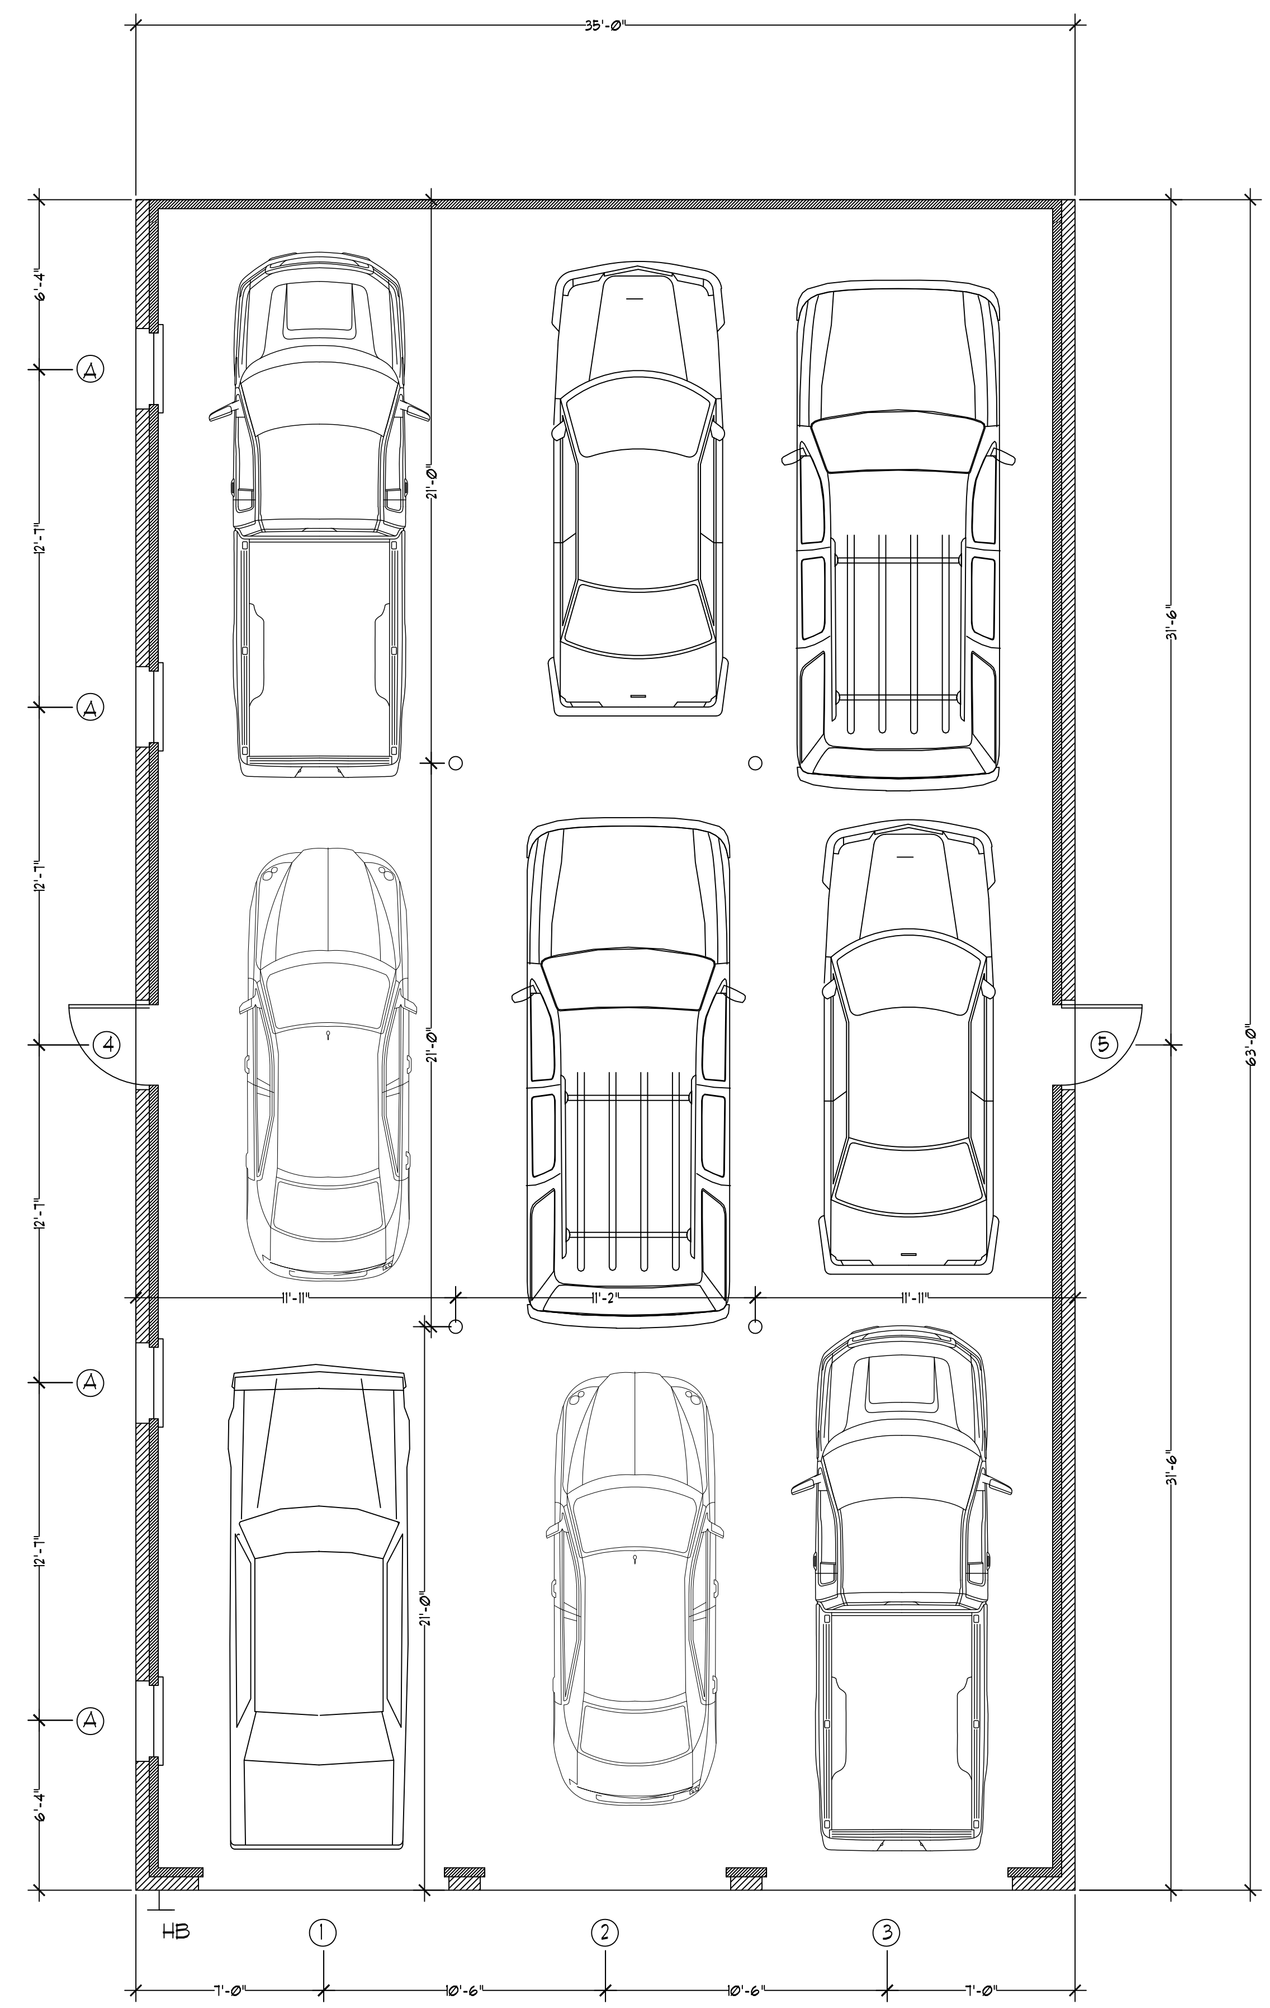

FIRST FLOOR PLAN 1/4"=1'-0"

Lamartina Garage

192 Waterbine Street, Covington, LA, Louisiana

08/14/25

A2

FRONT ELEVATION 1/4"=1'-0"

LEFT SIDE ELEVATION 1/4"=1'-0"

Lamartina Garage

132 West Ruelle Mandeville, Louisiana

08/14/25

A3

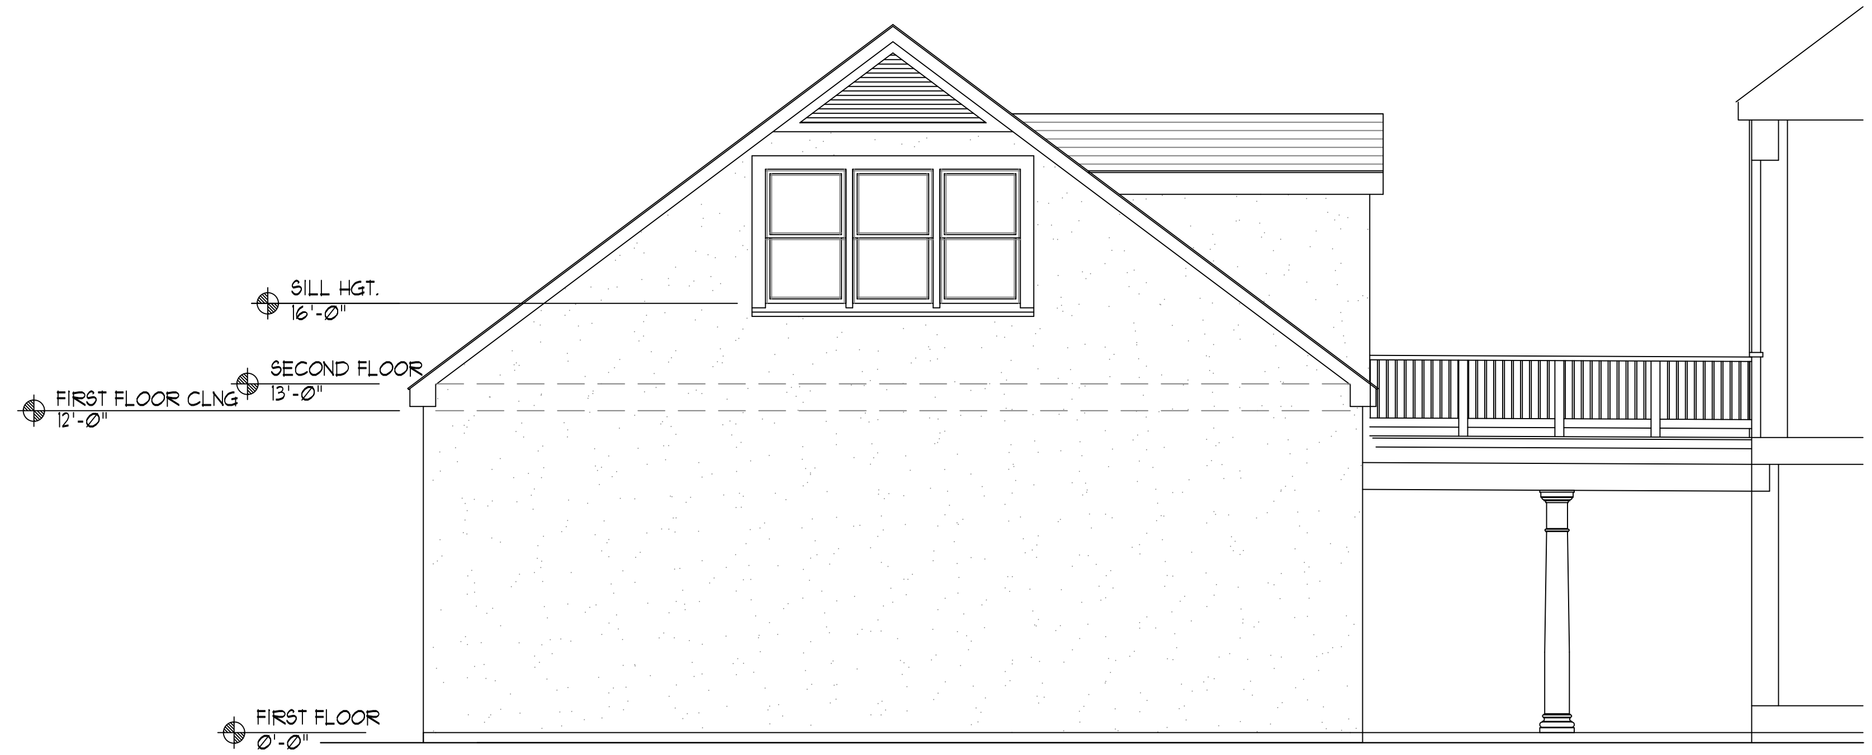

REAR ELEVATION 1/4"=1'-0"

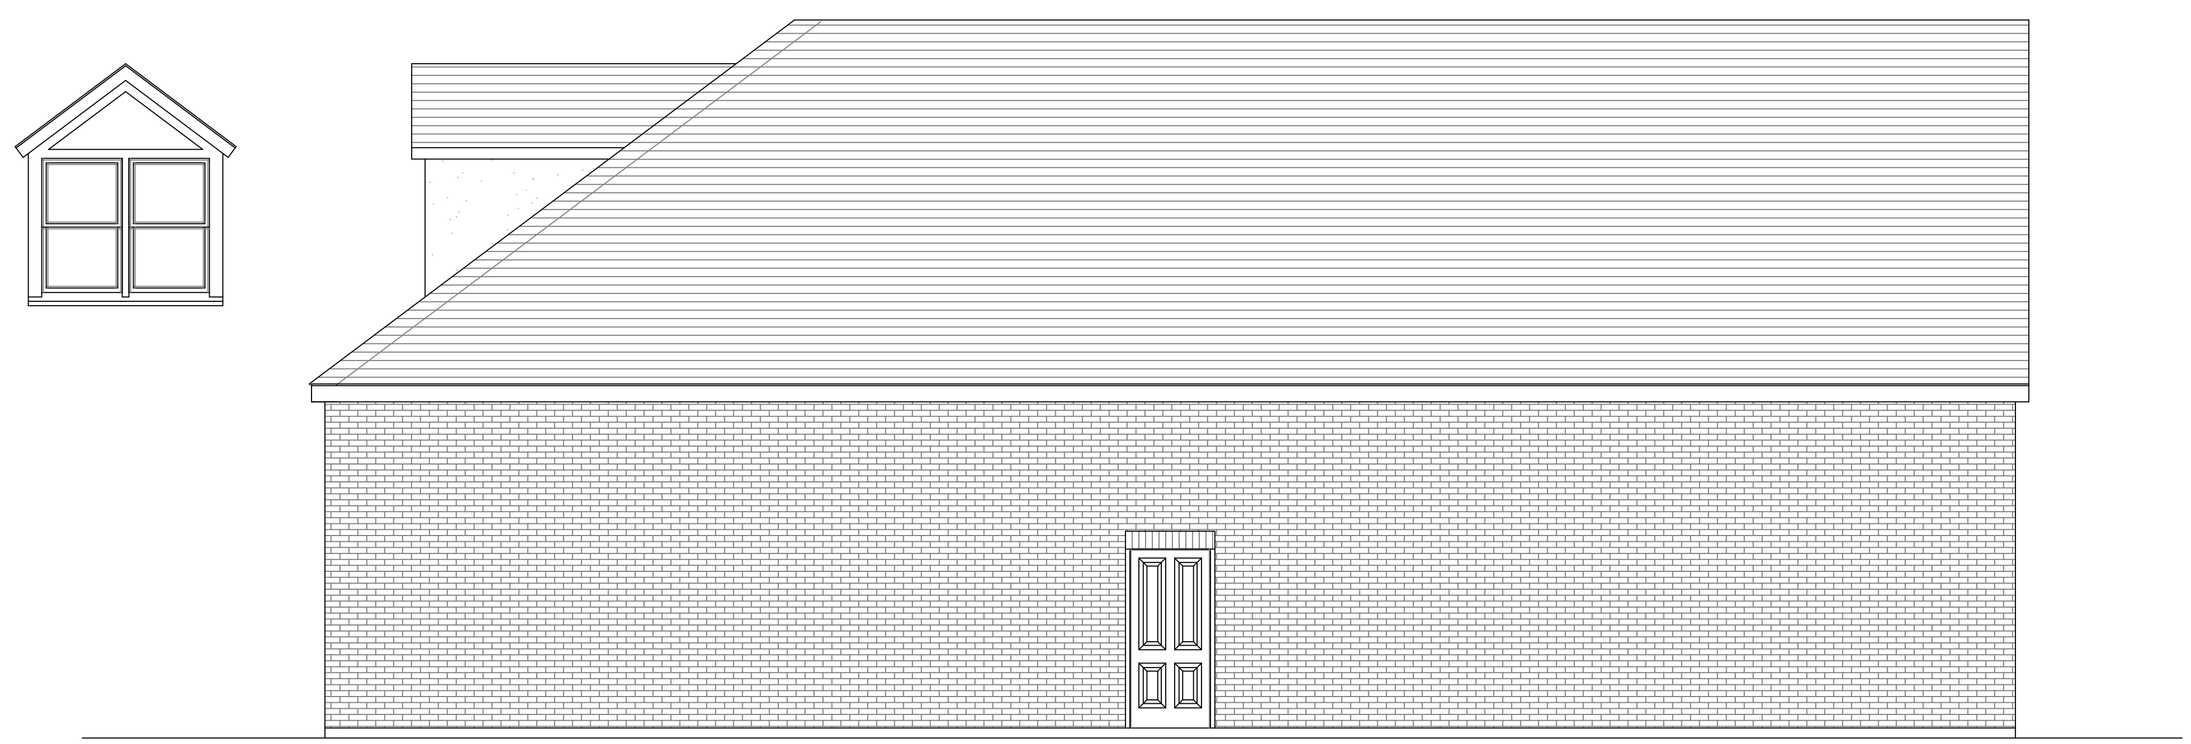

RIGHT SIDE ELEVATION 1/4"=1'-0"

Lamartina Garage

132 West Ruelle Mandeville, Louisiana

08/14/25

A4

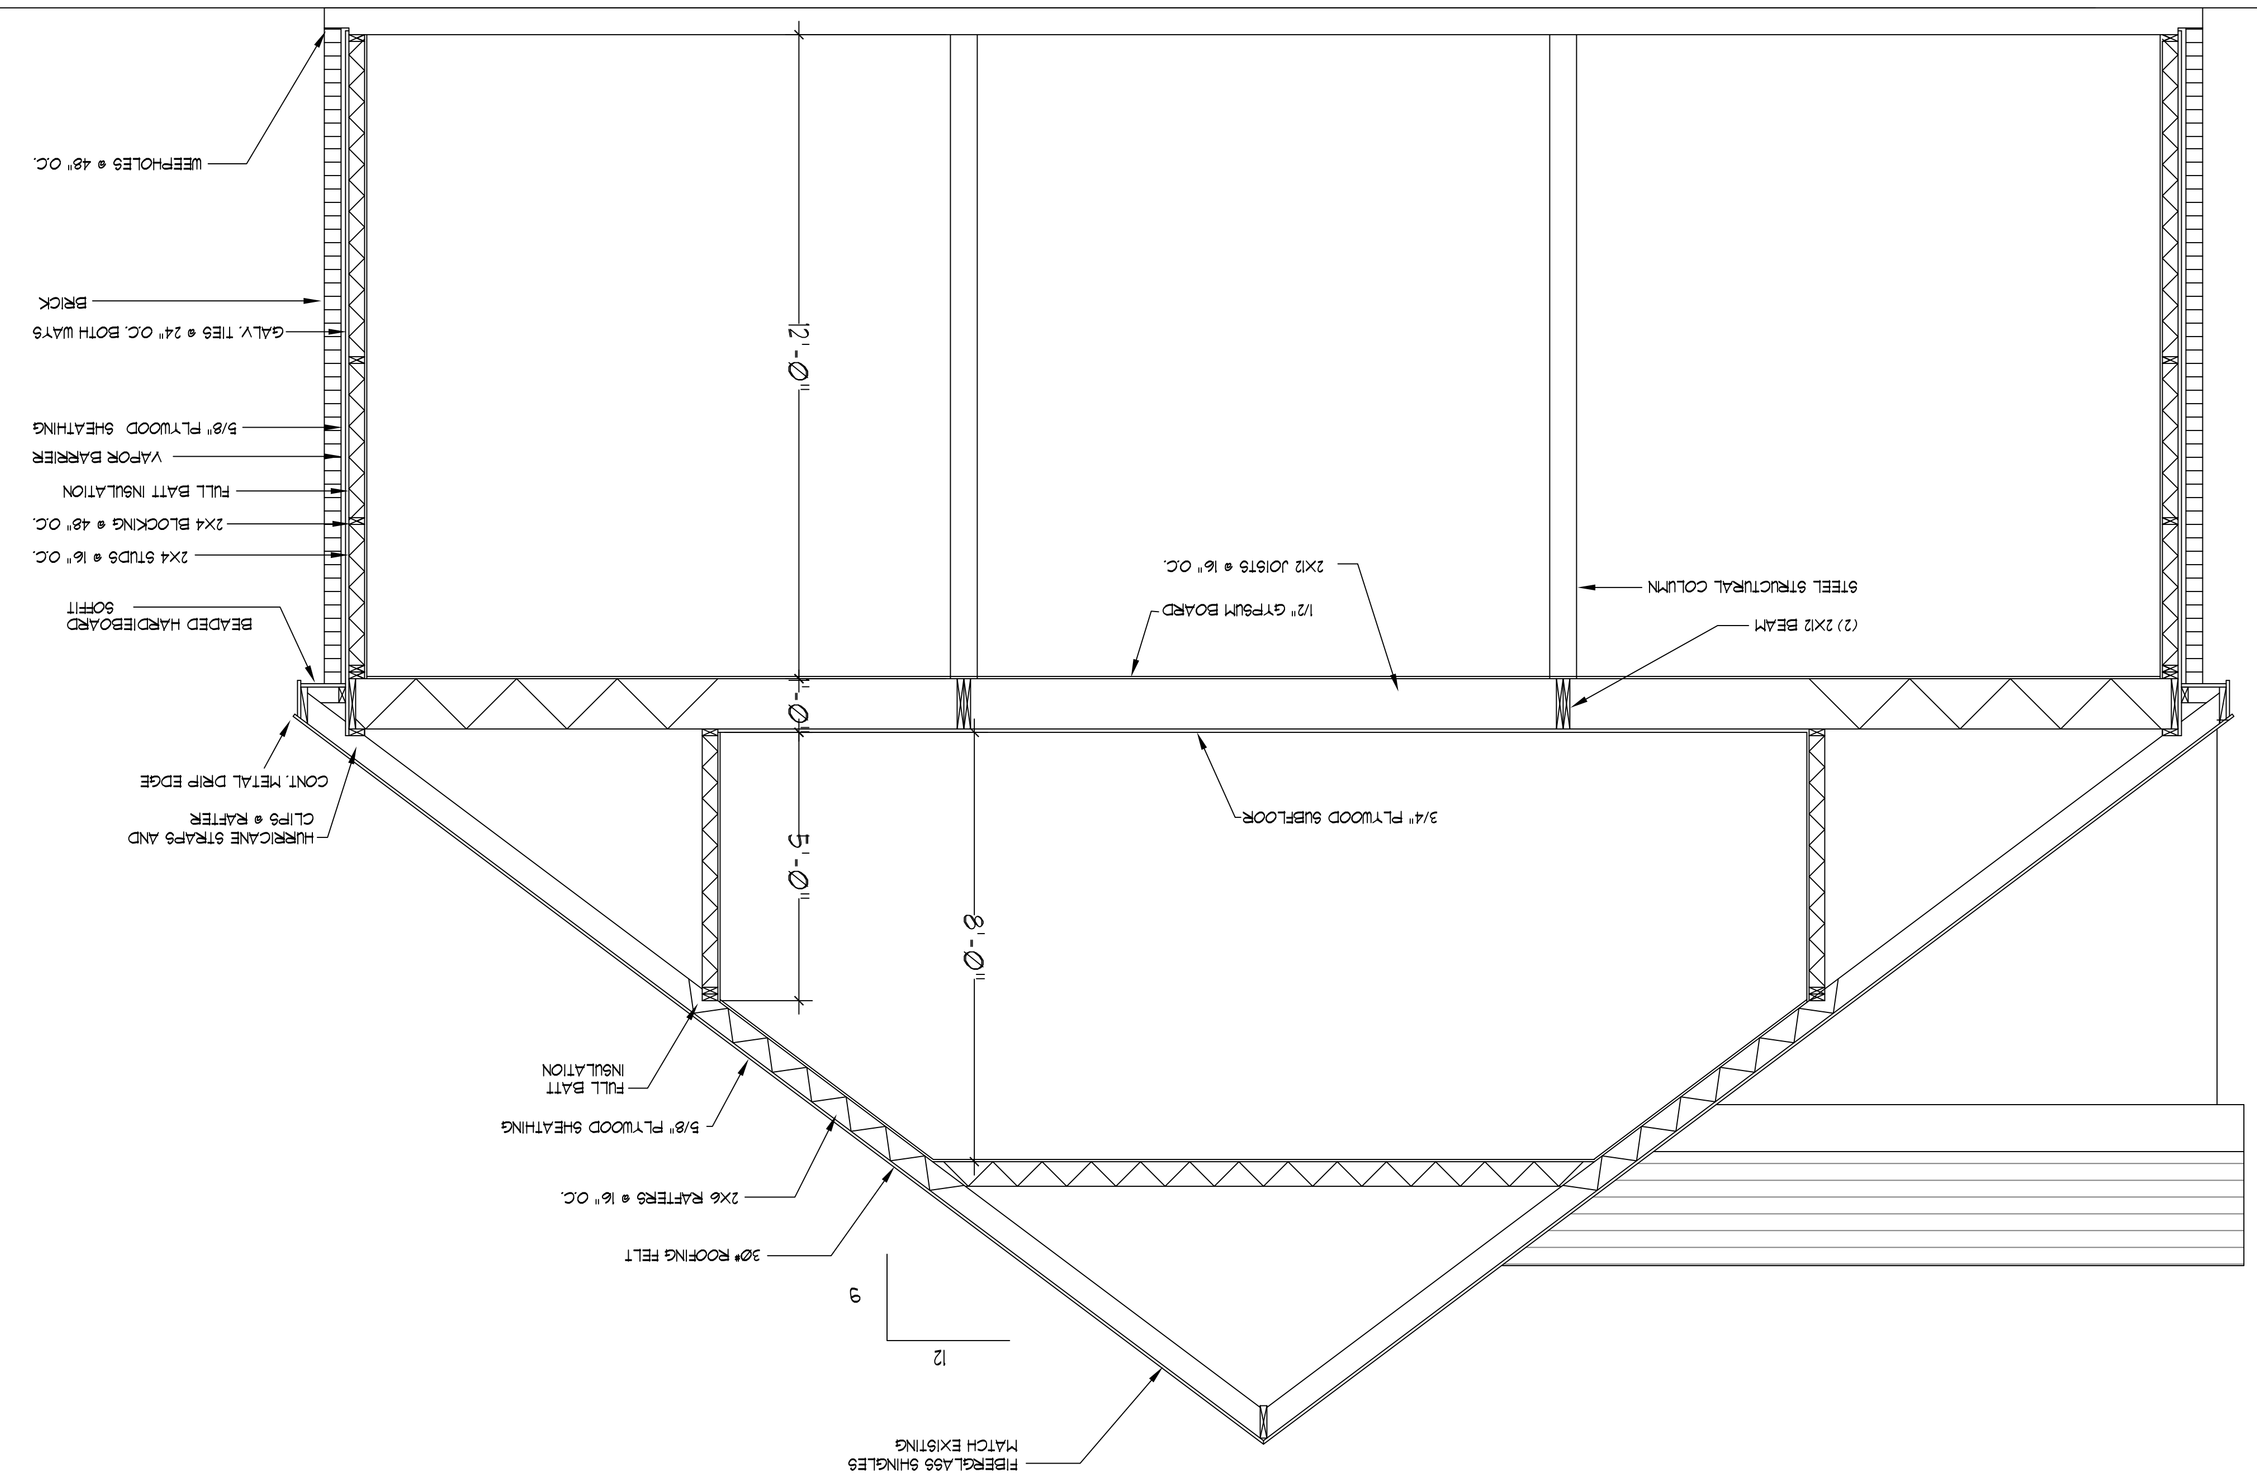

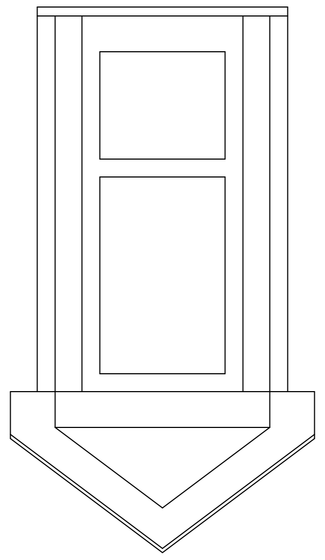

Lamartina Garage

132 West Ruelle

Mandeville, Louisiana

08/14/25

A5

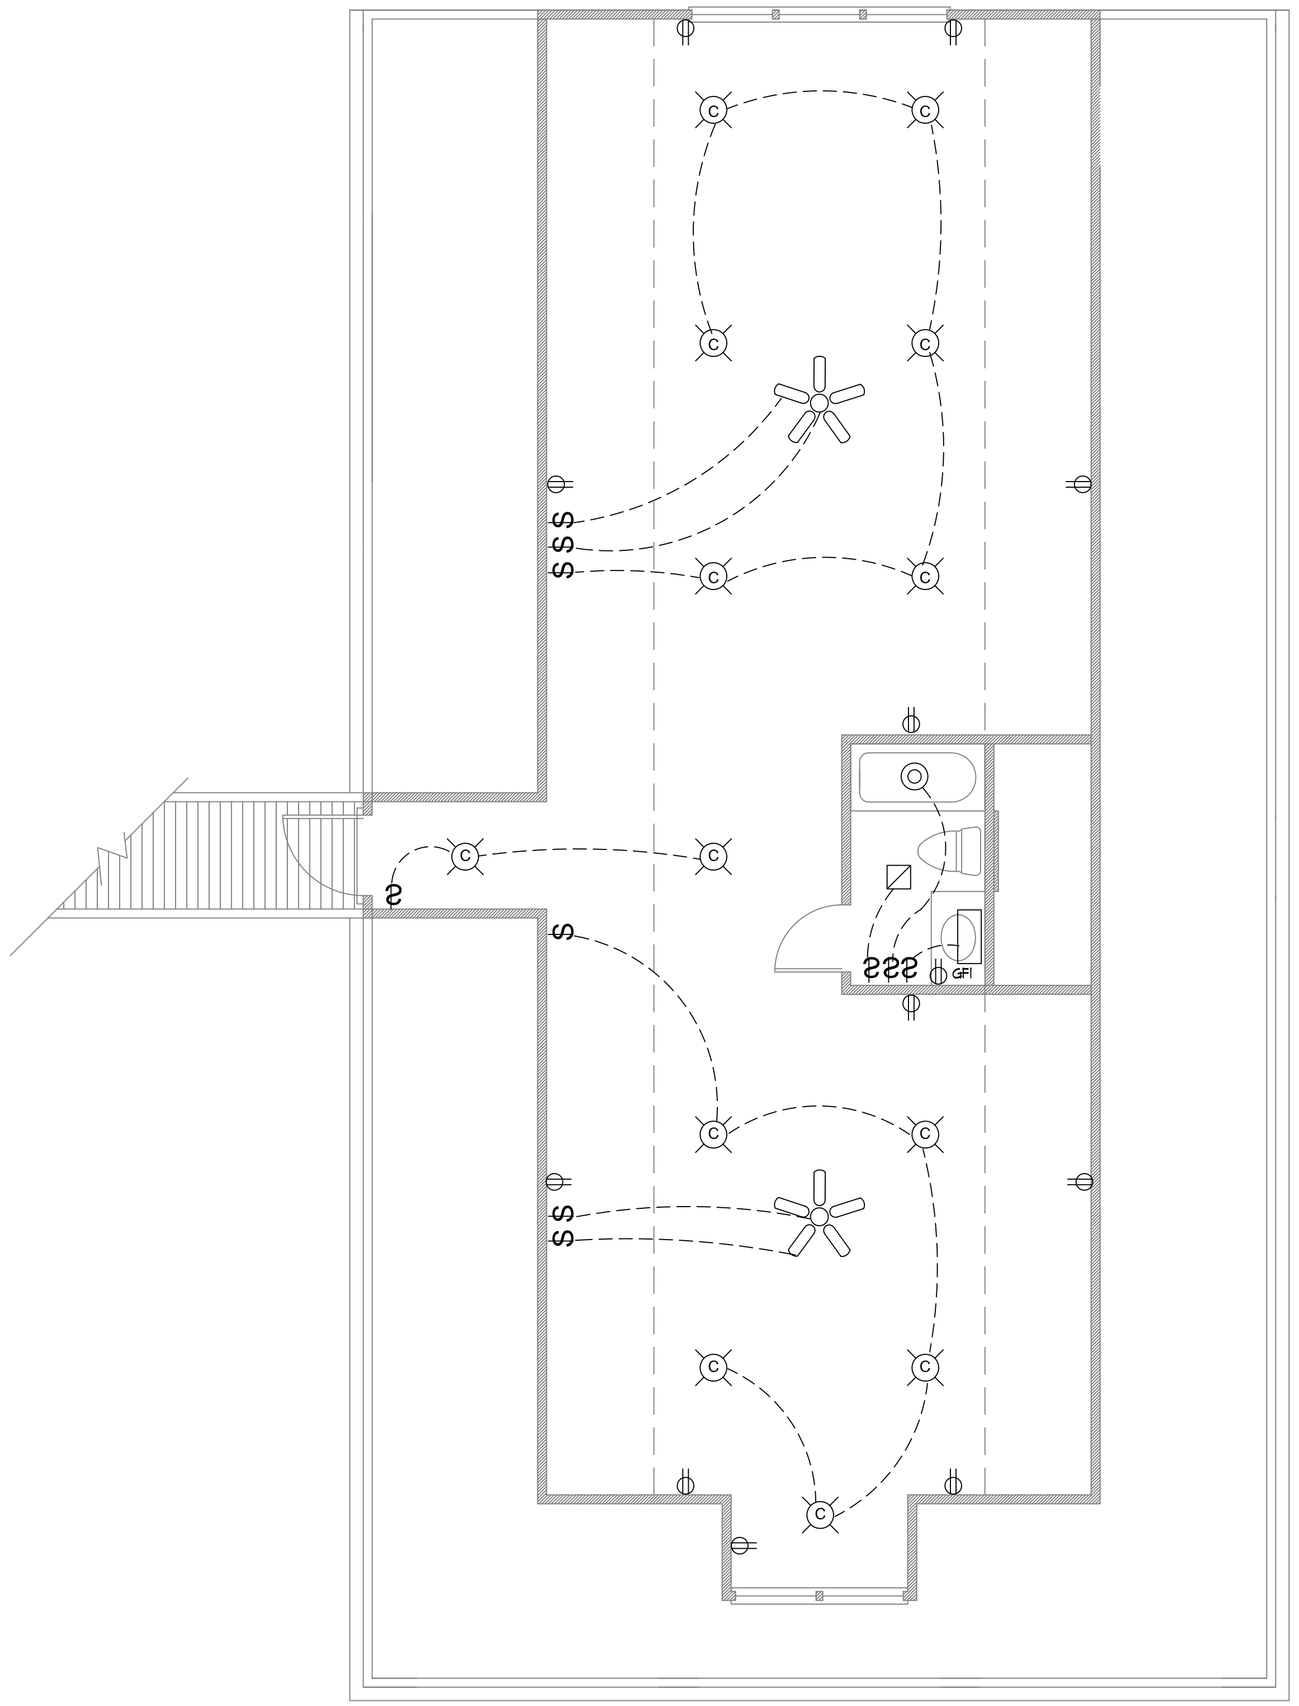

SECOND FLOOR ELECTRICAL PLAN 1/4"=1'-0"

LEGEND

- 110V OUTLET
- GROUND FAULT INTERRUPTER OUTLET
- 220V OUTLET
- SINGLE POLE LIGHT SWITCH
- THREE WAY LIGHT SWITCH
- RECESSED CAN
- PENDANT LIGHT FIXTURE
- CEILING FAN
- WATERPROOF FIXTURE
- FLOOD LIGHT FIXTURE ON MOTION SENSORS
- VENT/LIGHT
- BRACKET FIXTURE
- OVER-MIRROR LIGHT
- OVER-MIRROR LIGHT

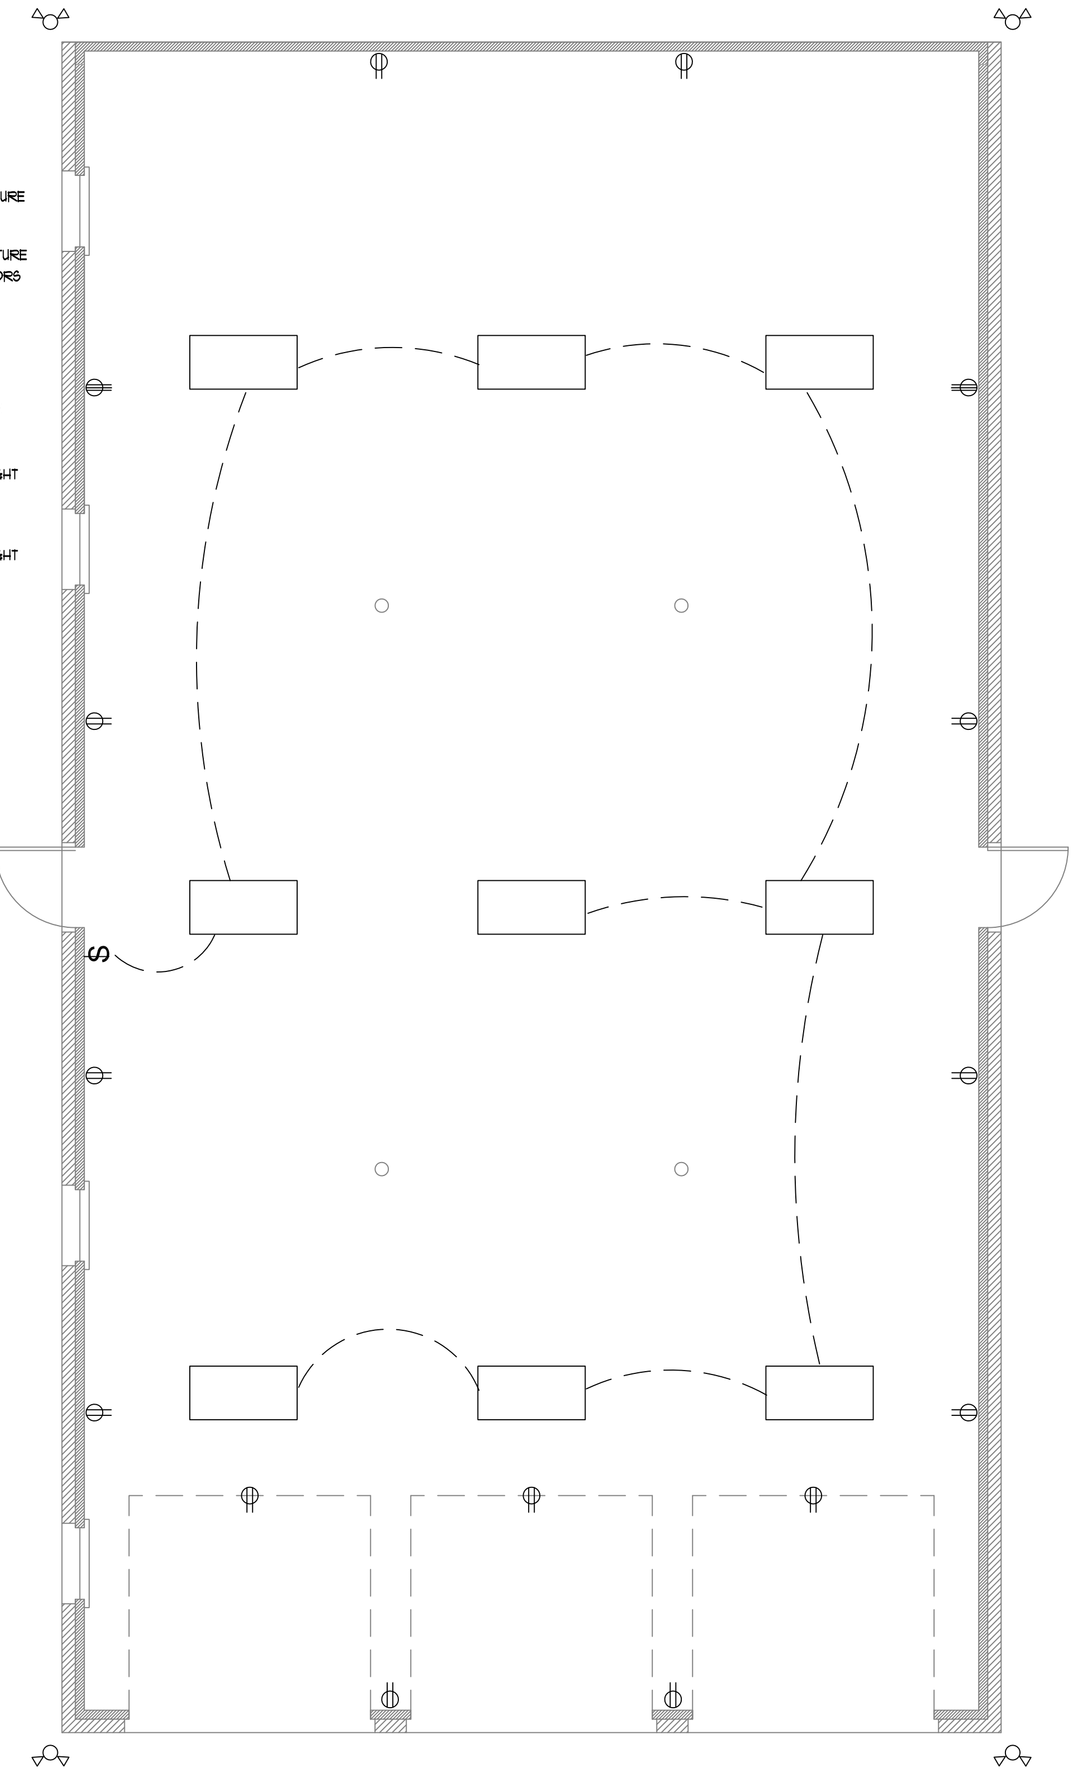

FIRST FLOOR ELECTRICAL PLAN 1/4"=1'-0"

Lamartina Garage

132 Westmoreland Street, Covington, LA, Louisiana

08/14/25

E1