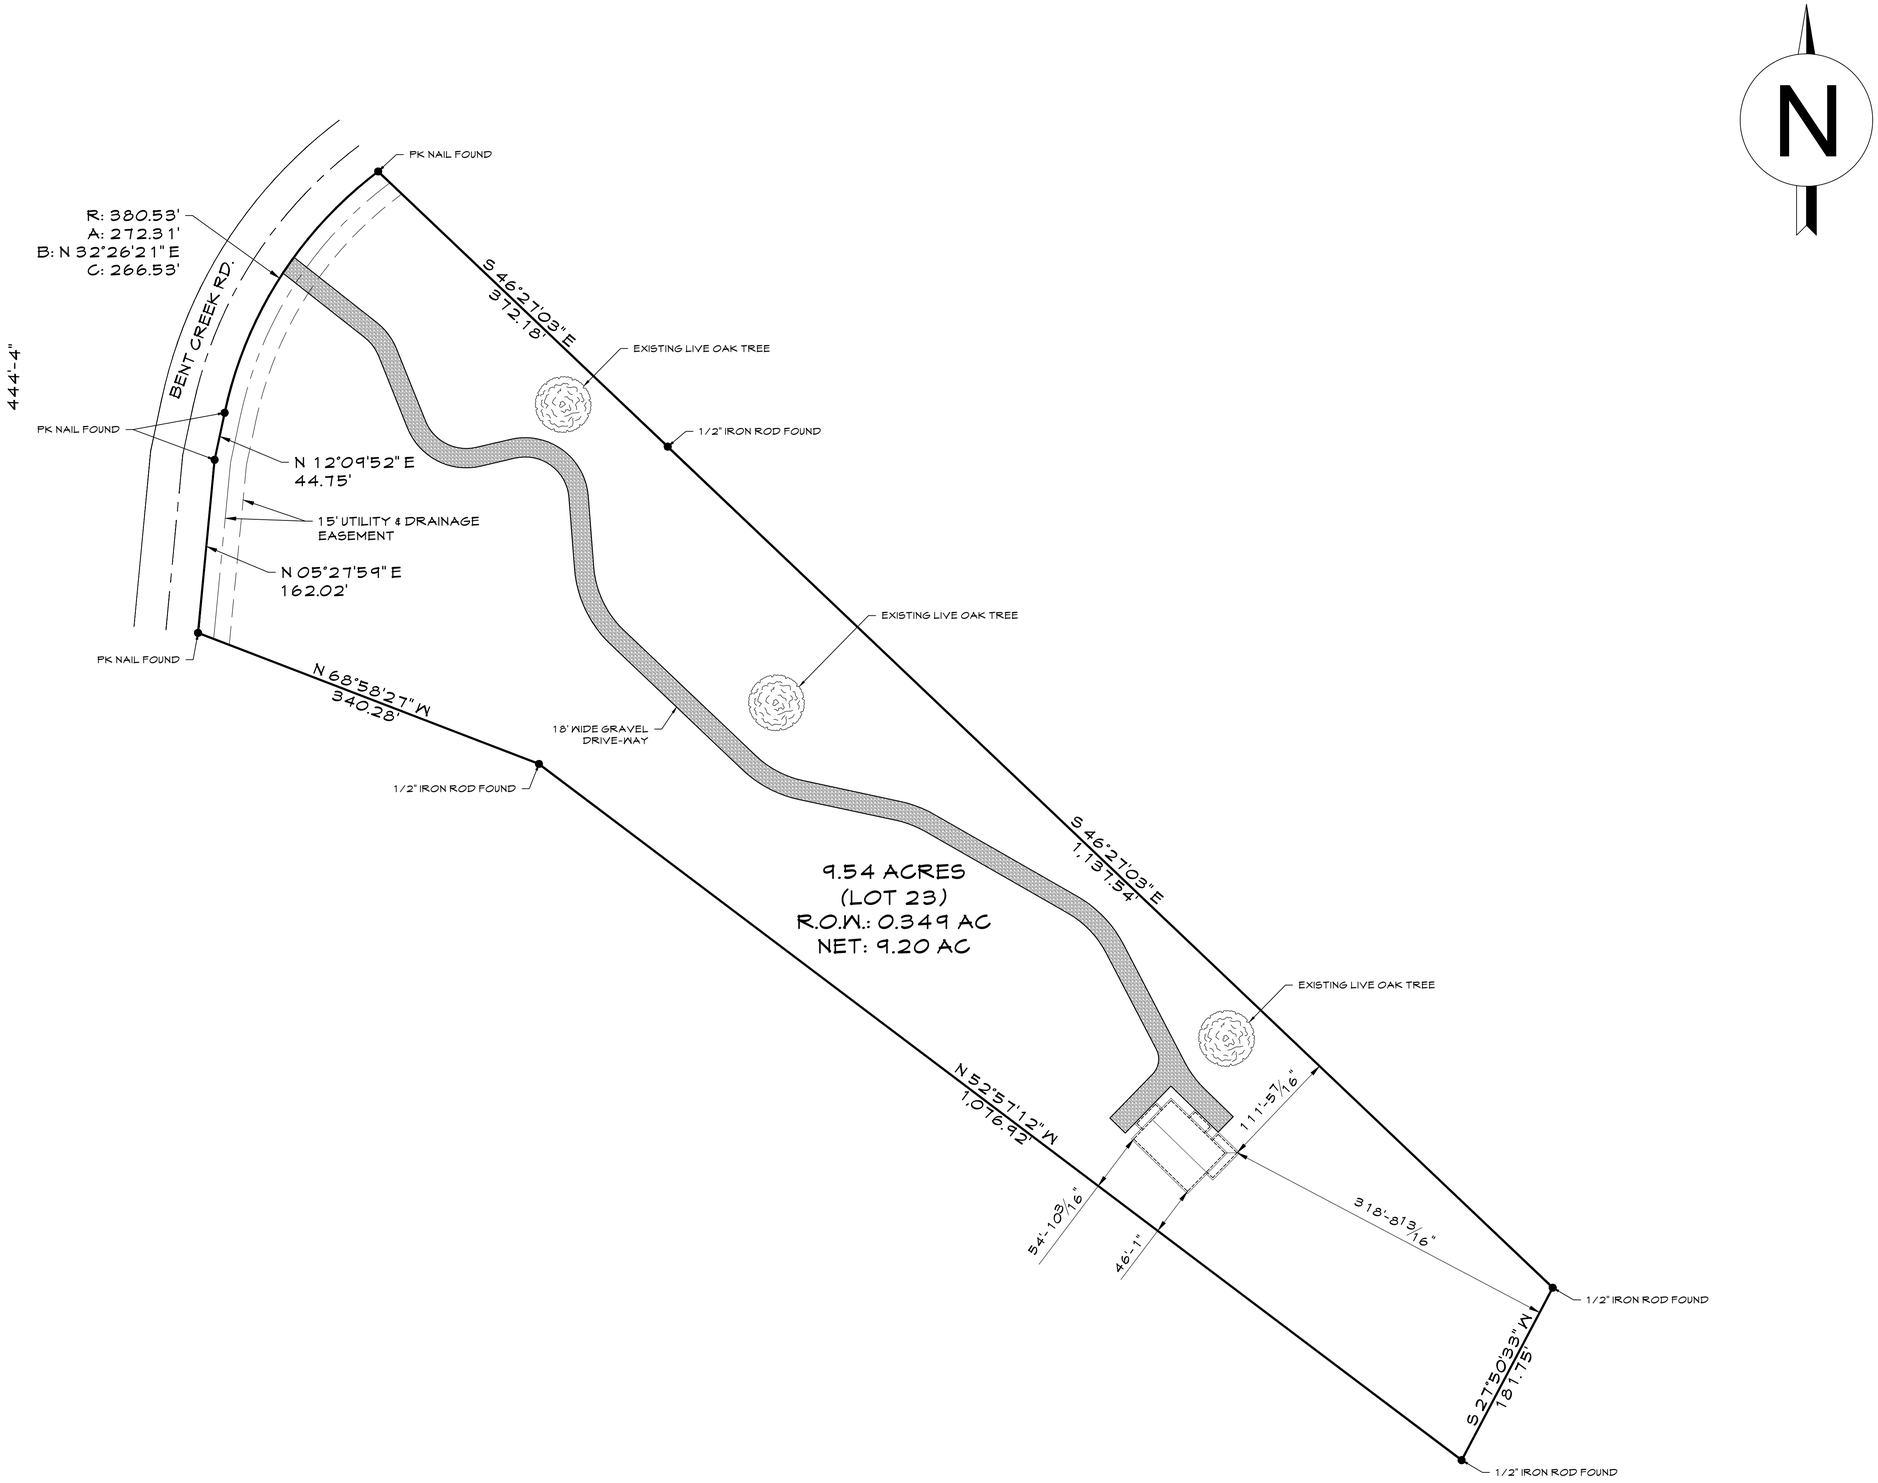

SITE PLAN

SCALE: 1" = 800'

SITE PLAN NOTES:

1. SKETCH PROVIDED BY OWNER.
2. NO SETBACK INFORMATION PROVIDED ON SURVEY.
3. ALL SURVEY INFORMATION WAS PROVIDED BY NOBLES & ASSOCIATES L.L.C.

WATTS HOME DESIGNS
PICAYUNE, MISSISSIPPI 39466
T: (601) 337-1719
E: DYLAN@WATTSHOMEDESIGNS.COM

GATLIN RESIDENCE

PEARL RIVER COUNTY, MS

SITE PLAN

DATE	REV.	REVISION DESCRIPTION
04/06/25	A	ISSUED FOR REVIEW

START: XX/XX/XX
FINISH: XX/XX/XX
SCALE: 1" = 800'
DRAWN BY: DTW
CHECKED BY: WHD

DISCLAIMER:
LIKE MOST DESIGNERS, WATTS HOME DESIGNS, LLC, NOT BEING AN ARCHITECTURAL OR ENGINEERING FIRM STANDS NO LIABILITY FOR STRUCTURAL OR ARCHITECTURAL DESIGN INTEGRITY. EVERY EFFORT HAS BEEN MADE TO ENSURE ALL DIMENSIONS ARE CORRECT AND GOVERNMENTAL REGULATIONS HAVE BEEN MET. IF AN ERROR OR OMISSION DOES OCCUR, IT IS THE SOLE RESPONSIBILITY OF THE CONTRACTOR AND/OR THE OWNER TO CORRECT THE ERROR AND/OR OMISSION AT HIS/HER OWN EXPENSE AND NOT THE RESPONSIBILITY OF WATTS HOME DESIGNS, LLC. ALL SALES ARE FINAL.

PLAN NUMBER: 25-02

DRAWING NUMBER: S-01

SHEET NUMBER: 10 OF 10