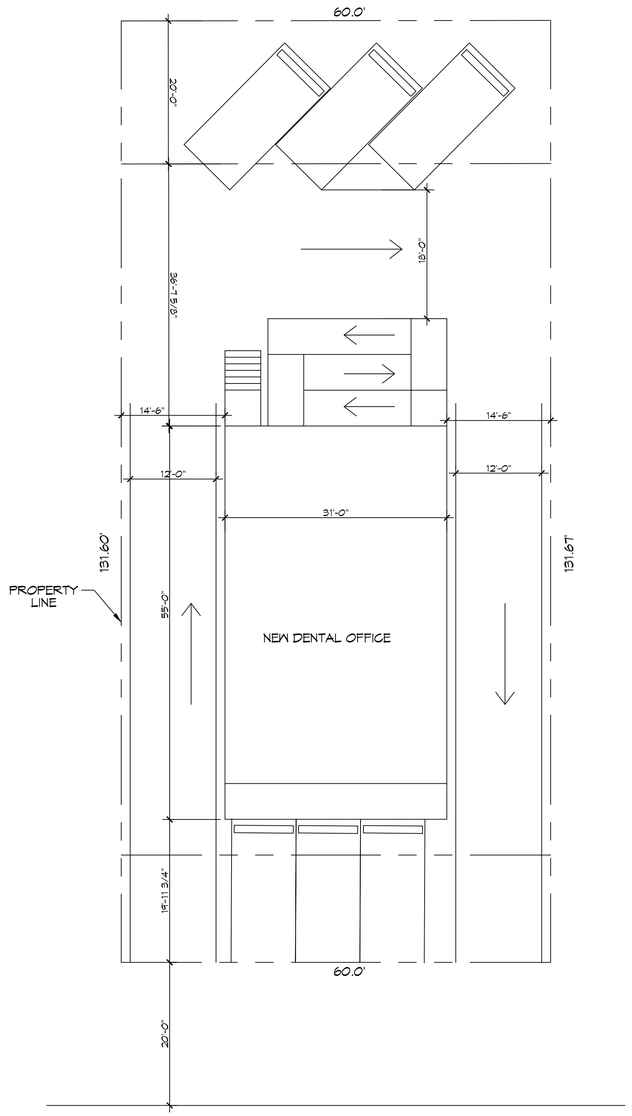

N

1 SITE PLAN
SCALE: 1" = 10'-0"

DAMMON ENGINEERING, INC.
LOUISIANA & MISSISSIPPI

Chief Engineer: Brian Mistich, PE
554 Old Spanish Trail
Slidell, LA 70458

www.dammonengineering.com
info@dammonengineering.com
PH.: 985.649.5832

#	DESCRIPTION	DATE

REVISIONS

SEAL:

NEW DENTIST OFFICE

KAUFMANN

2142 MONROE STREET
MANDEVILLE, LA

JOB No:	2025	DATE:	06-04-25
DRAWN BY:	CKD	CHECKED BY:	JMS

The Dammon Engineering and Design Drawings, designs and specifications, represented herein, are and shall remain the property of Dammon Engineering, and the same shall not be used, reproduced, or copied in whole or in part without the written permission of Dammon Engineering. These drawings are transmitted for review and comment only. Any reproduction or distribution of these drawings and specifications without written consent of Dammon Engineering is prohibited.

SHEET TITLE:
SITE PLAN

DRAWING NUMBER:
C101

SHEET No: 3 of # 1