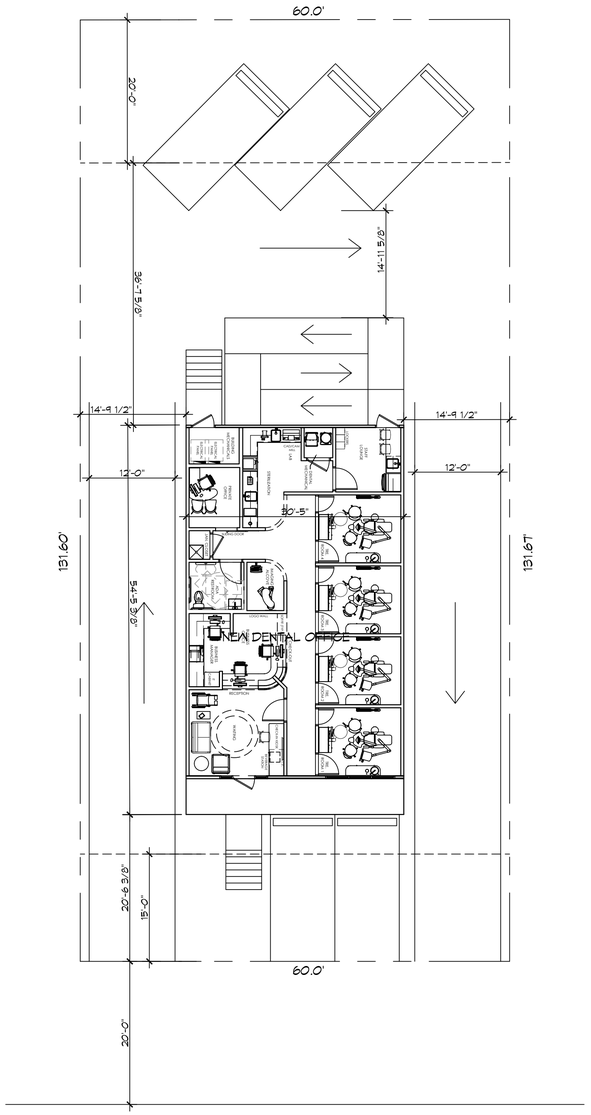

2142 MONROE STREET

N

1 SITE PLAN

SCALE: 1" = 10'-0"

DAMMON ENGINEERING, INC.

LOUISIANA & MISSISSIPPI

Chief Engineer: Brian Mistich, PE
554 Old Spanish Trail
Slidell, LA 70458

www.dammonengineering.com
info@dammonengineering.com
PH.: 985.649.5832

#	DESCRIPTION	DATE

REVISIONS

SEAL:

NEW DENTIST OFFICE

KAUFMANN

2142 MONROE STREET
MANDEVILLE, LA

JOB No:	2025	DATE:	06-05-25
DRAWN BY:	CKD	CHECKED BY:	JMS

THIS DRAWING AND ANY DATA OR DESIGNS, SHOWN OR REPRESENTED HEREON, IS THE PROPERTY OF DAMMON ENGINEERING, INC. AND MAY NOT BE REPRODUCED OR PROVIDED TO ANY OTHER PARTY WITHOUT THE EXPRESS WRITTEN CONSENT OF DAMMON ENGINEERING, INC.

SHEET TITLE:
SITE PLAN

DRAWING NUMBER:

C101

SHEET No: 3 of # 1

FILE NAME: J:\- Projects - Medical - Dental\Kaufmann Covington\Current Drawings\C101 - Site Plan.dwg PLOT DATE & TIME: Thursday, June 5, 2025 9:25:58 AM