FILE NAME: J:\... Office Workbook\100 Projects\Planning\Current Projects\24101 - Site Section Plan.dwg PLOT DATE & TIME: Wednesday, September 17, 2025 - 9:50:28 AM

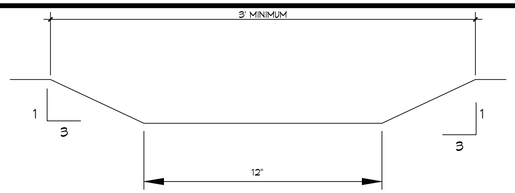

SWALE DETAIL

SCALE: 1" = 15'

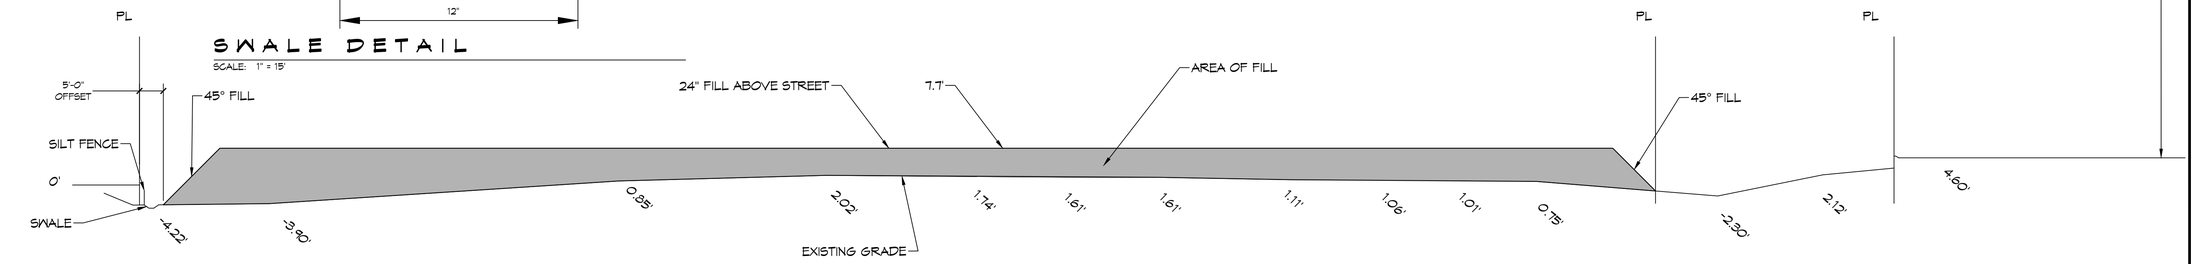

D CROSS SECTION

C101 | C100 SCALE: 1" = 15'-0"

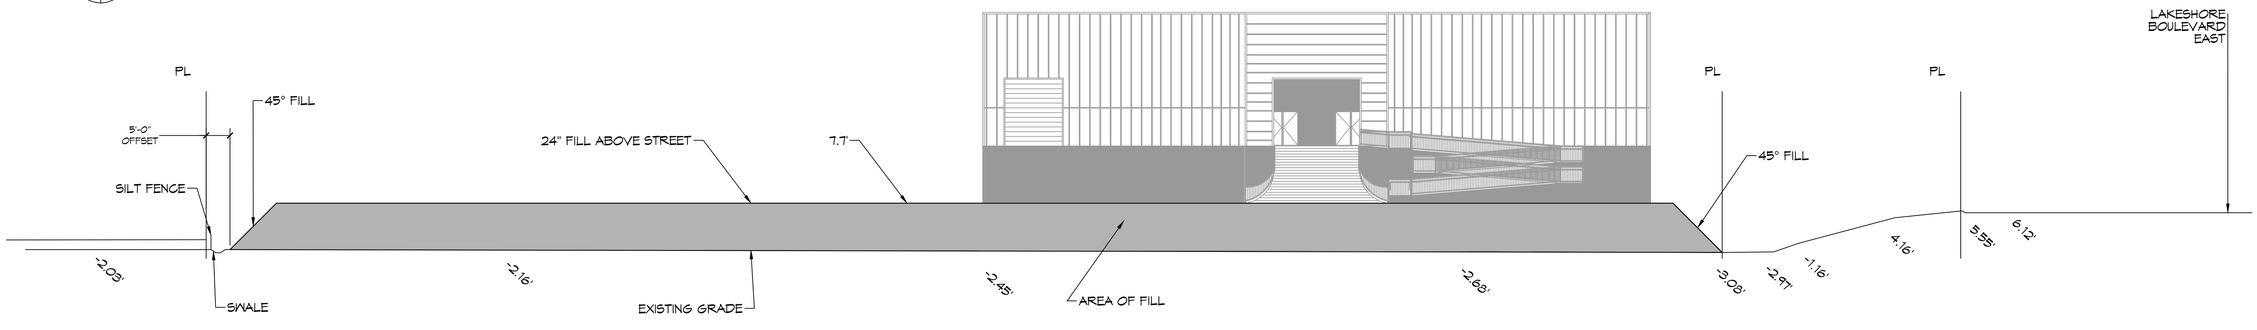

C CROSS SECTION

C101 | C100 SCALE: 1" = 15'-0"

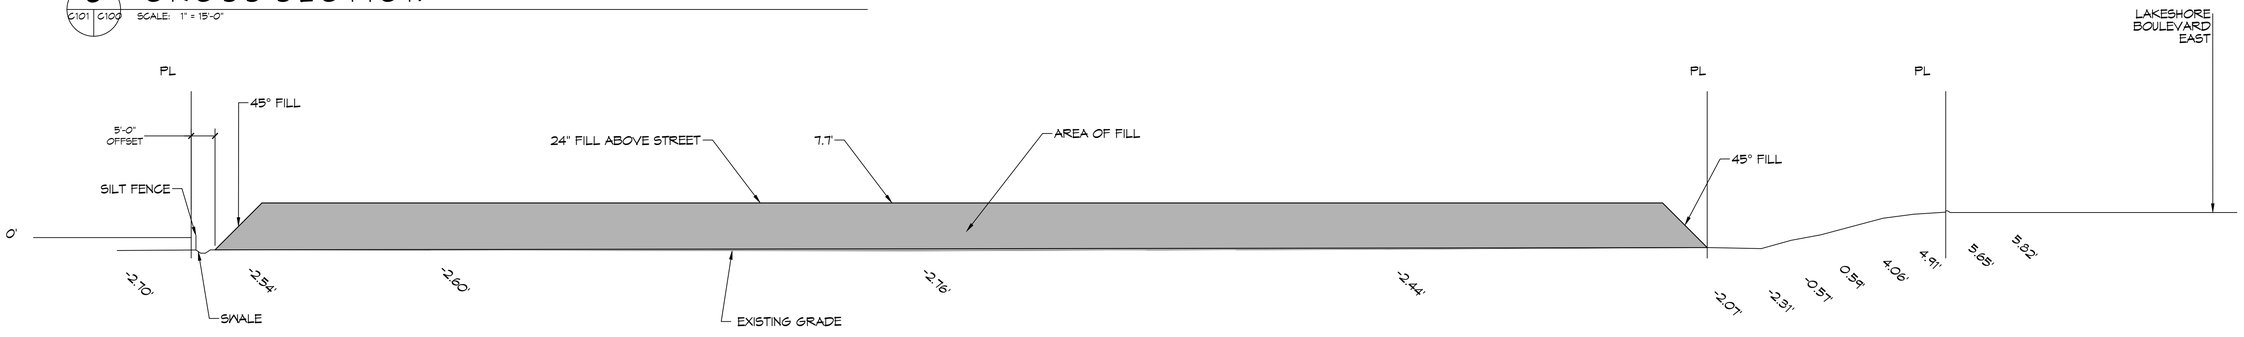

B CROSS SECTION

C101 | C100 SCALE: 1" = 15'-0"

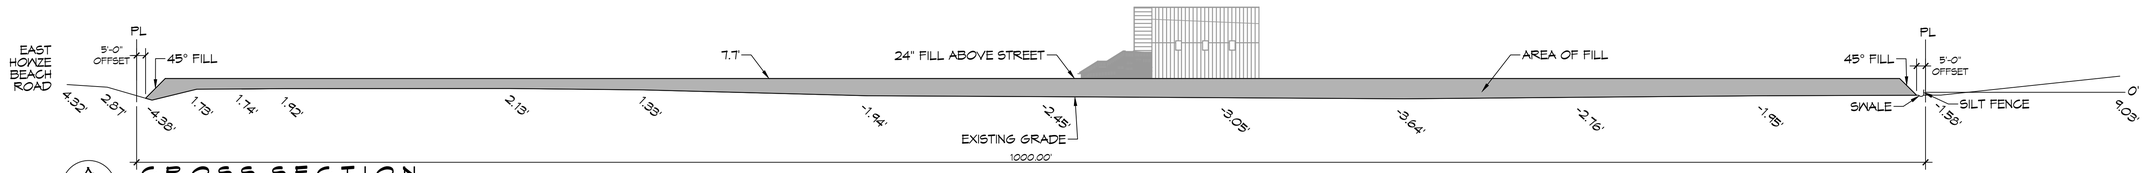

A CROSS SECTION

C101 | C100 SCALE: 1" = 40'-0"

DAMMON ENGINEERING, INC.
LOUISIANA & MISSISSIPPI
www.dammonengineering.com
info@dammonengineering.com
PH: 985.649.5832
Chief Engineer: Brian Mistich, PE
554 Old Spanish Trail
Slidell, LA 70458

REVISIONS

#	DESCRIPTION	DATE

SEAL:

NEW CARWASH FIREWORKS AND HOTEL

LOCO JO FIREWORKS

OAK HARBOR
SLIDELL, LA 70452

JOB No:	DRAWN BY:	DATE:	CHECKED BY:
	CKD	05-17-2025	JMS

The ideas & drawings as an instrument of service, are and shall remain the property of Dammon Engineering, and shall not be used for any purpose other than the specific project for which they were prepared without the written permission of Dammon Engineering. Any unauthorized use of these drawings or specifications shall constitute a violation of the rights of Dammon Engineering, and the client shall indemnify and hold harmless Dammon Engineering from any claims arising from such unauthorized use.

SHEET TITLE:
CROSS SECTIONS

DRAWING NUMBER:

C101

SHEET No: 2 of 6