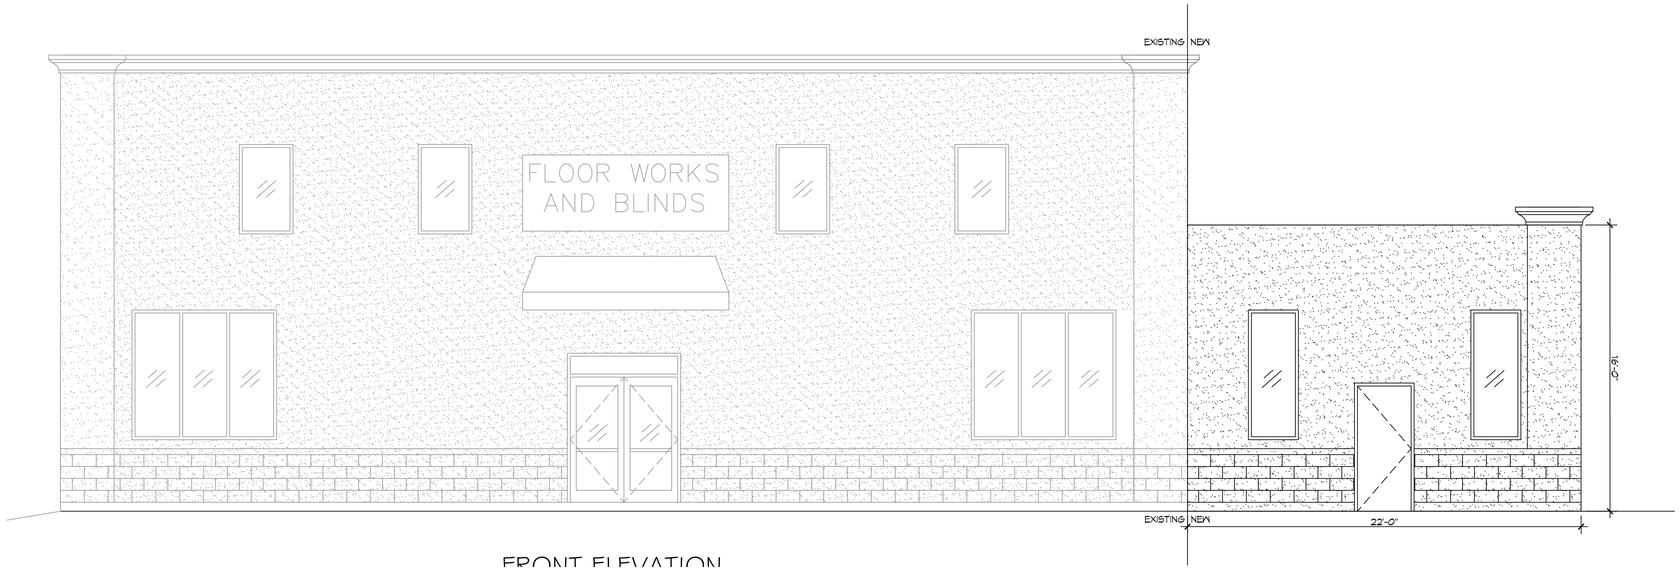

FRONT ELEVATION

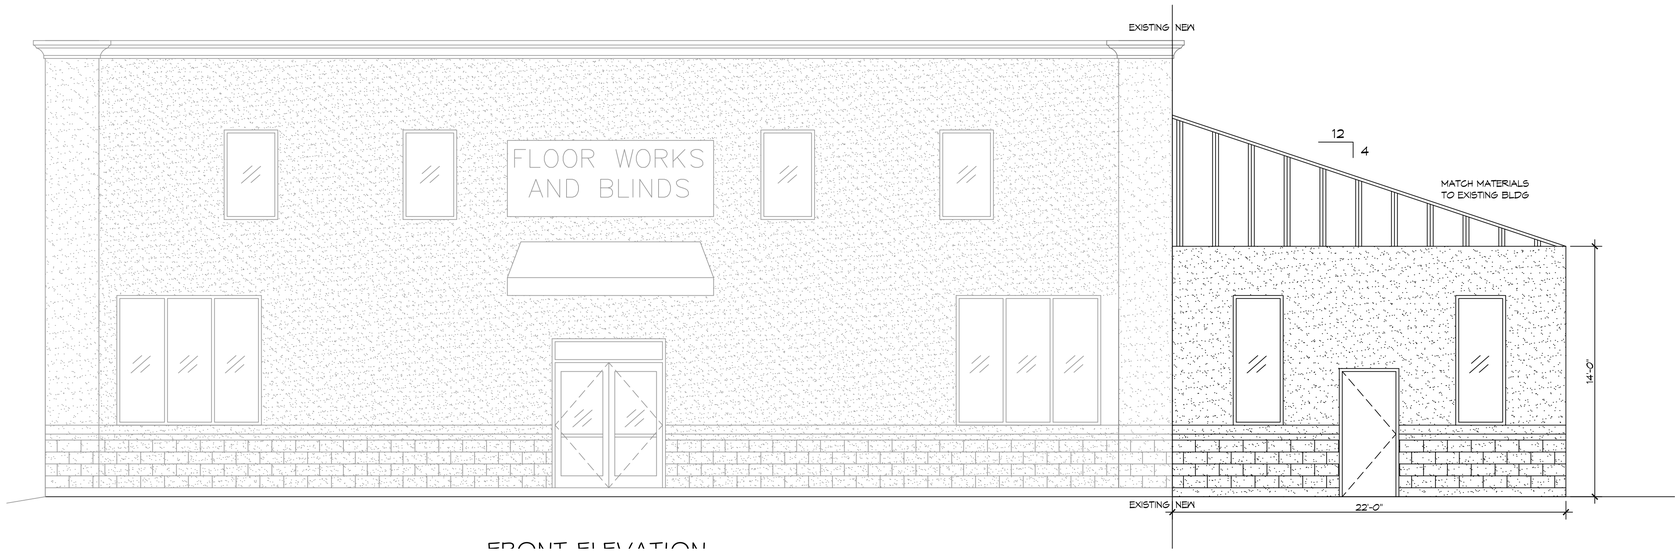

FRONT ELEVATION

DAMMON ENGINEERING, INC.
LOUISIANA & MISSISSIPPI
www.dammonengineering.com
info@dammonengineering.com
PH: 985.649.5832
Chief Engineer: Brian Mistich, PE
5544 Highway 77 Trail
Slidell, LA 70458

REVISIONS

#	DESCRIPTION	DATE

SEAL:

ADDITION TO OFFICE/WAREHOUSE

RAY HORVATH
FLOORWORKS AND BLINDS

1860 SHORTCUT HWY
SLIDELL, LA 70458

JOB No:	2026	DATE:	2-4-2026
DRAWN BY:	CKD	CHECKED BY:	JMS

The drawings and specifications, including but not limited to, the concepts, designs, and ideas shown on the pages of Dammon Engineering, are proprietary and shall remain the property of Dammon Engineering. Any use of these documents for purposes other than those for which they were prepared, or any reproduction in whole or in part, or any disclosure to any other party, shall be prohibited without written consent of Dammon Engineering. Dammon Engineering shall retain all rights, including ownership and copyright, in and to all such documents.

SHEET TITLE:
WAREHOUSE ADDITION EXTERIOR ELEVATIONS, SECTION VIEW, AND ROOF PLAN

DRAWING NUMBER:

A102

SHEET No: 7 of 10

FILE NAME: J:\- Office Warehouse\Ray Horvath Warehouse Addition Kaufman\Current Drawings\A102 - Exterior Elevations.dwg PLOT DATE & TIME: Monday, March 2, 2026 3:18:00 PM