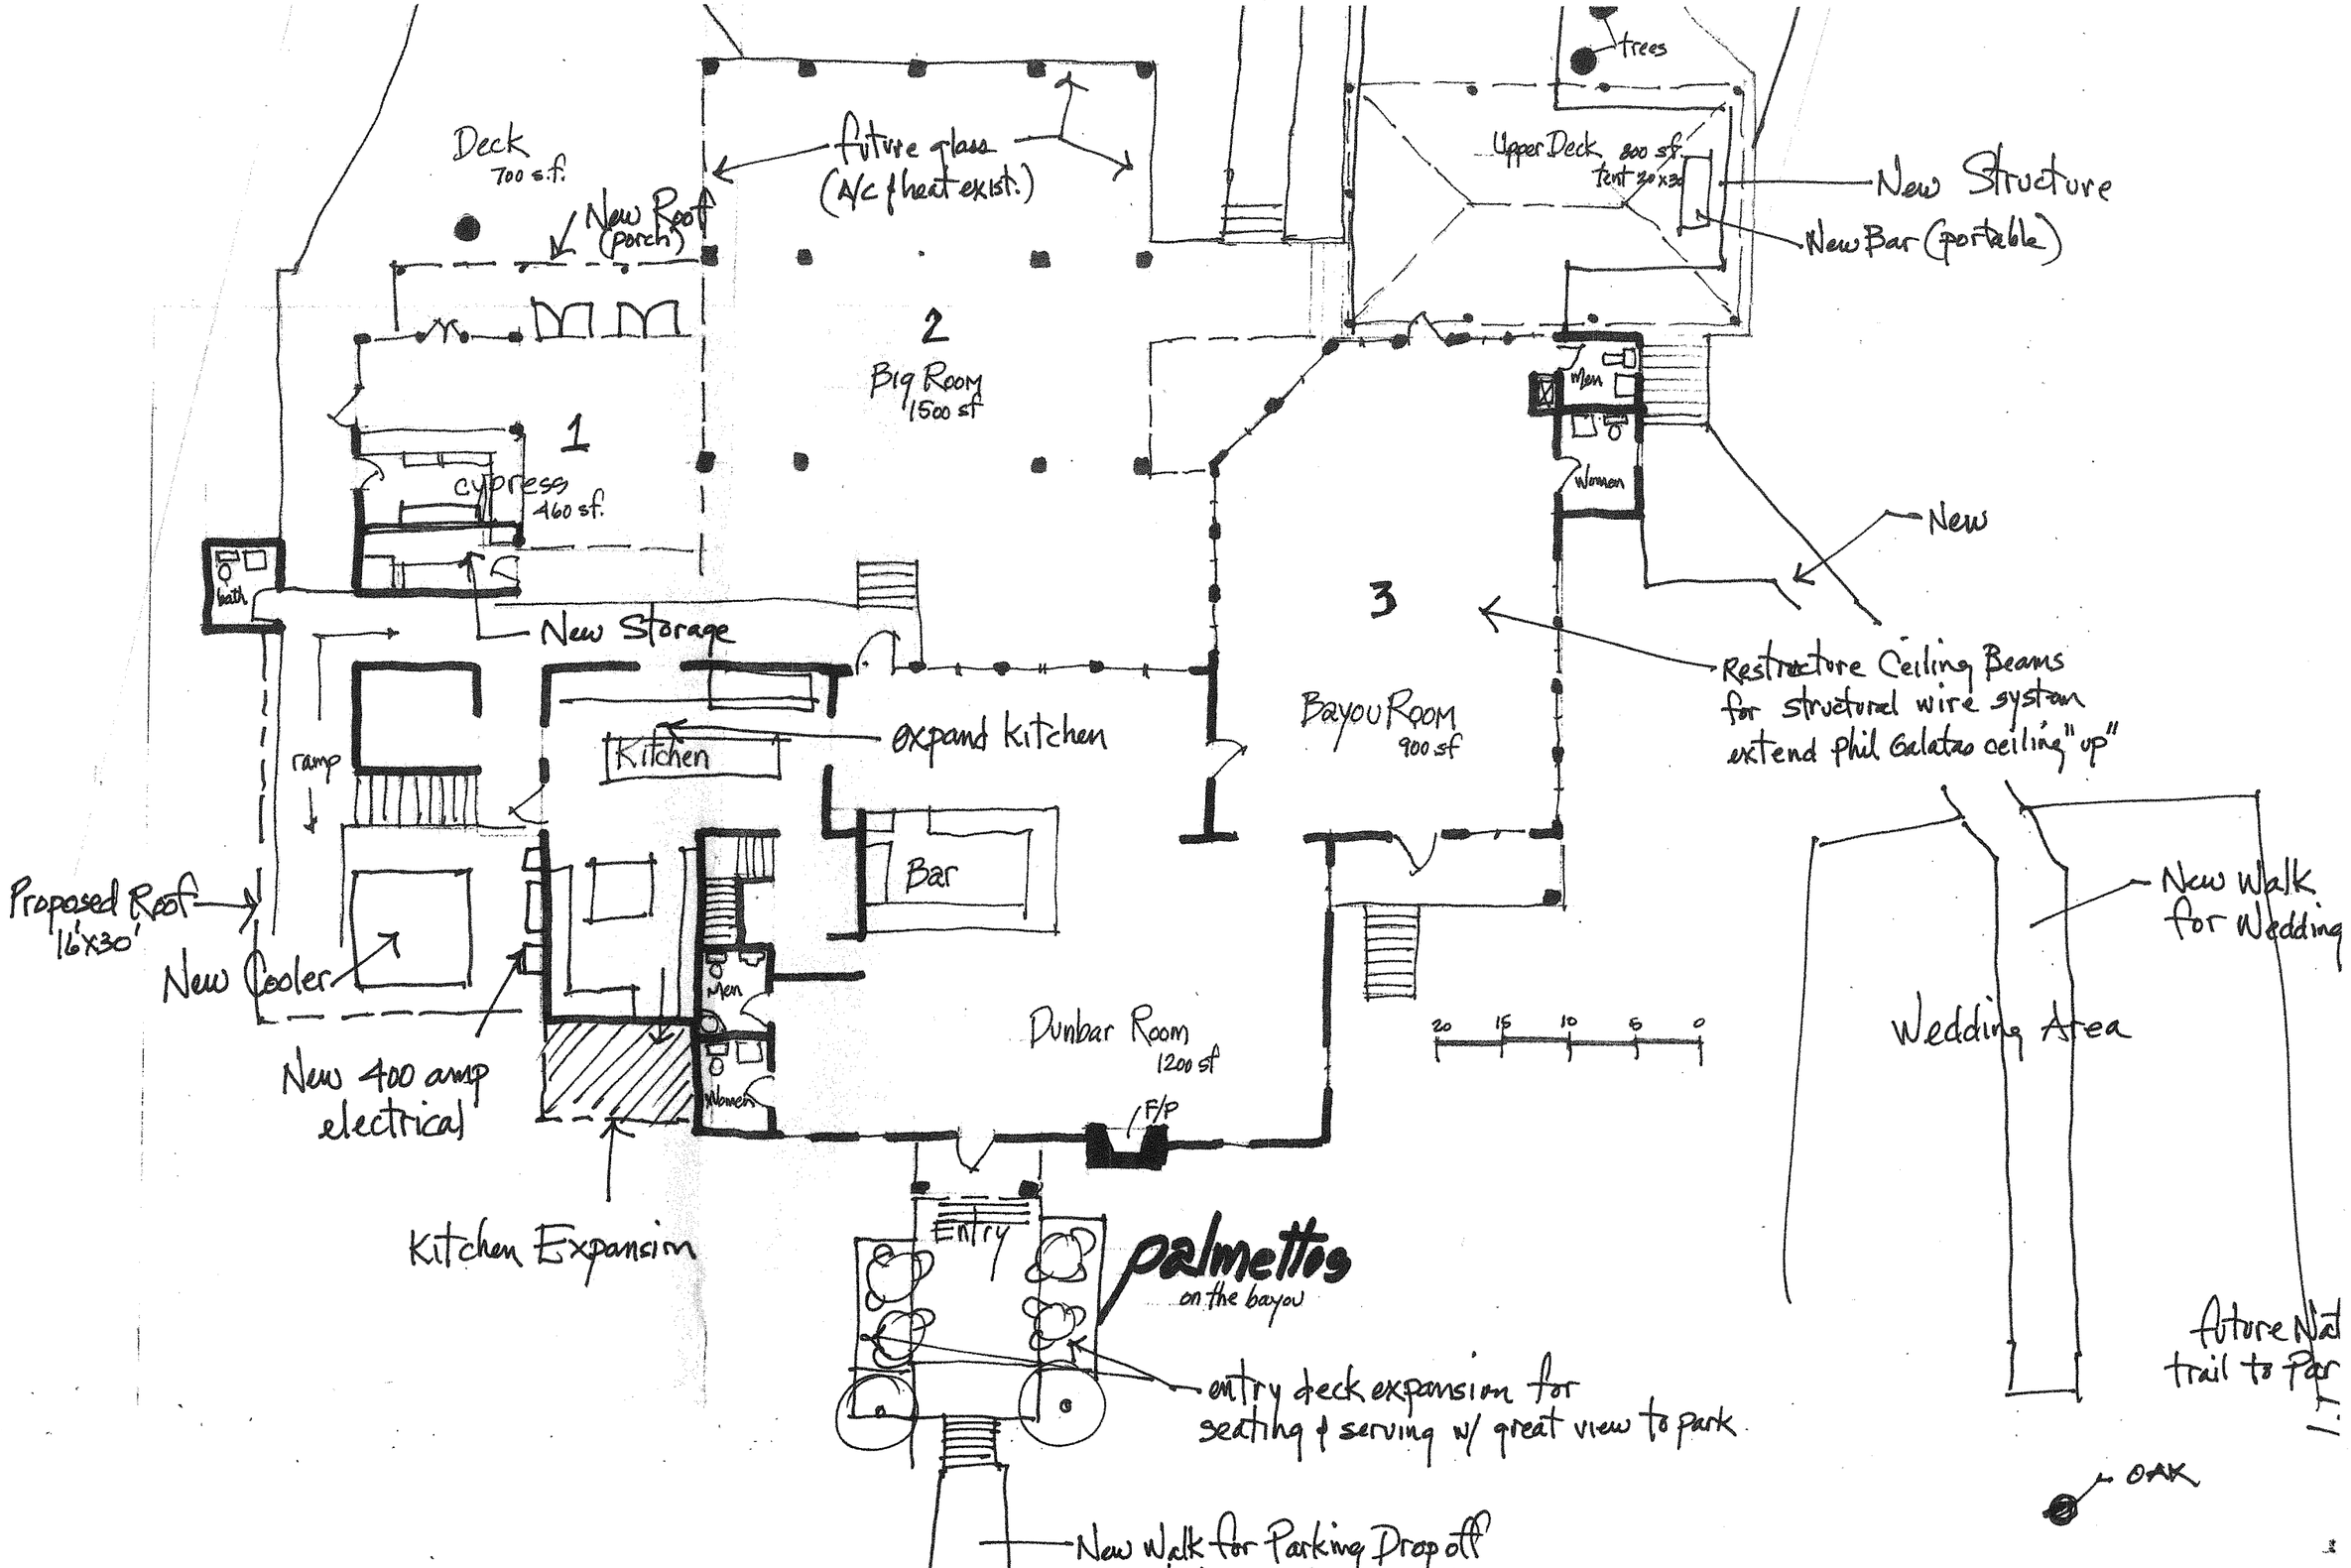
Deck
700 s.f.
New Roof (porch)
future glass (A/C & heat exist.)
2
Big Room
1500 sf
1
cypress
460 sf.
bath
New Storage
ramp
Kitchen
expand kitchen
Bar
Proposed Roof
16'x30'
New Cooler
New 400 amp electrical
Men
Women
Kitchen Expansion
Dunbar Room
1200 sf
F/P
Entry
palmettos
on the bayou
entry deck expansion for seating & serving w/ great view to park
New Walk for Parking Drop off
3
Bayou Room
900 sf
trees
Upper Deck 800 sf
tent 20x30
New Structure
New Bar (portable)
Men
Women
New
Restructure Ceiling Beams for structural wire system extend Phil Galatas ceiling "up"
20
15
10
5
0
New Walk for Wedding
Wedding Area
Future Nat trail to Par
OAK