PARKING REQUIREMENTS:

1 SPACE PER 350 SQ.FT. OF OFFICE SPACE

1 SPACE PER 750 SQ.F.T. OF WAREHOUSE SPACE

TOTAL REQUIRED=160

TOTAL PROVIDED=162

LEGEND:

- PROPERTY LINE
- SETBACK LINE
- NEW BUILDING
- CLASS "A" TREE–MINIMUM OF 10' TO 12' HIGH. CALIPER OF 2–1/2" MEASURED AT 1–1/2 FT ABOVE THE GROUND
- CLASS "B" TREE–MINIMUM OF 8' TO 10' HIGH. CALIPER OF 1–1/2" MEASURED AT 1–1/2 FT ABOVE THE GROUND
- SHRUB

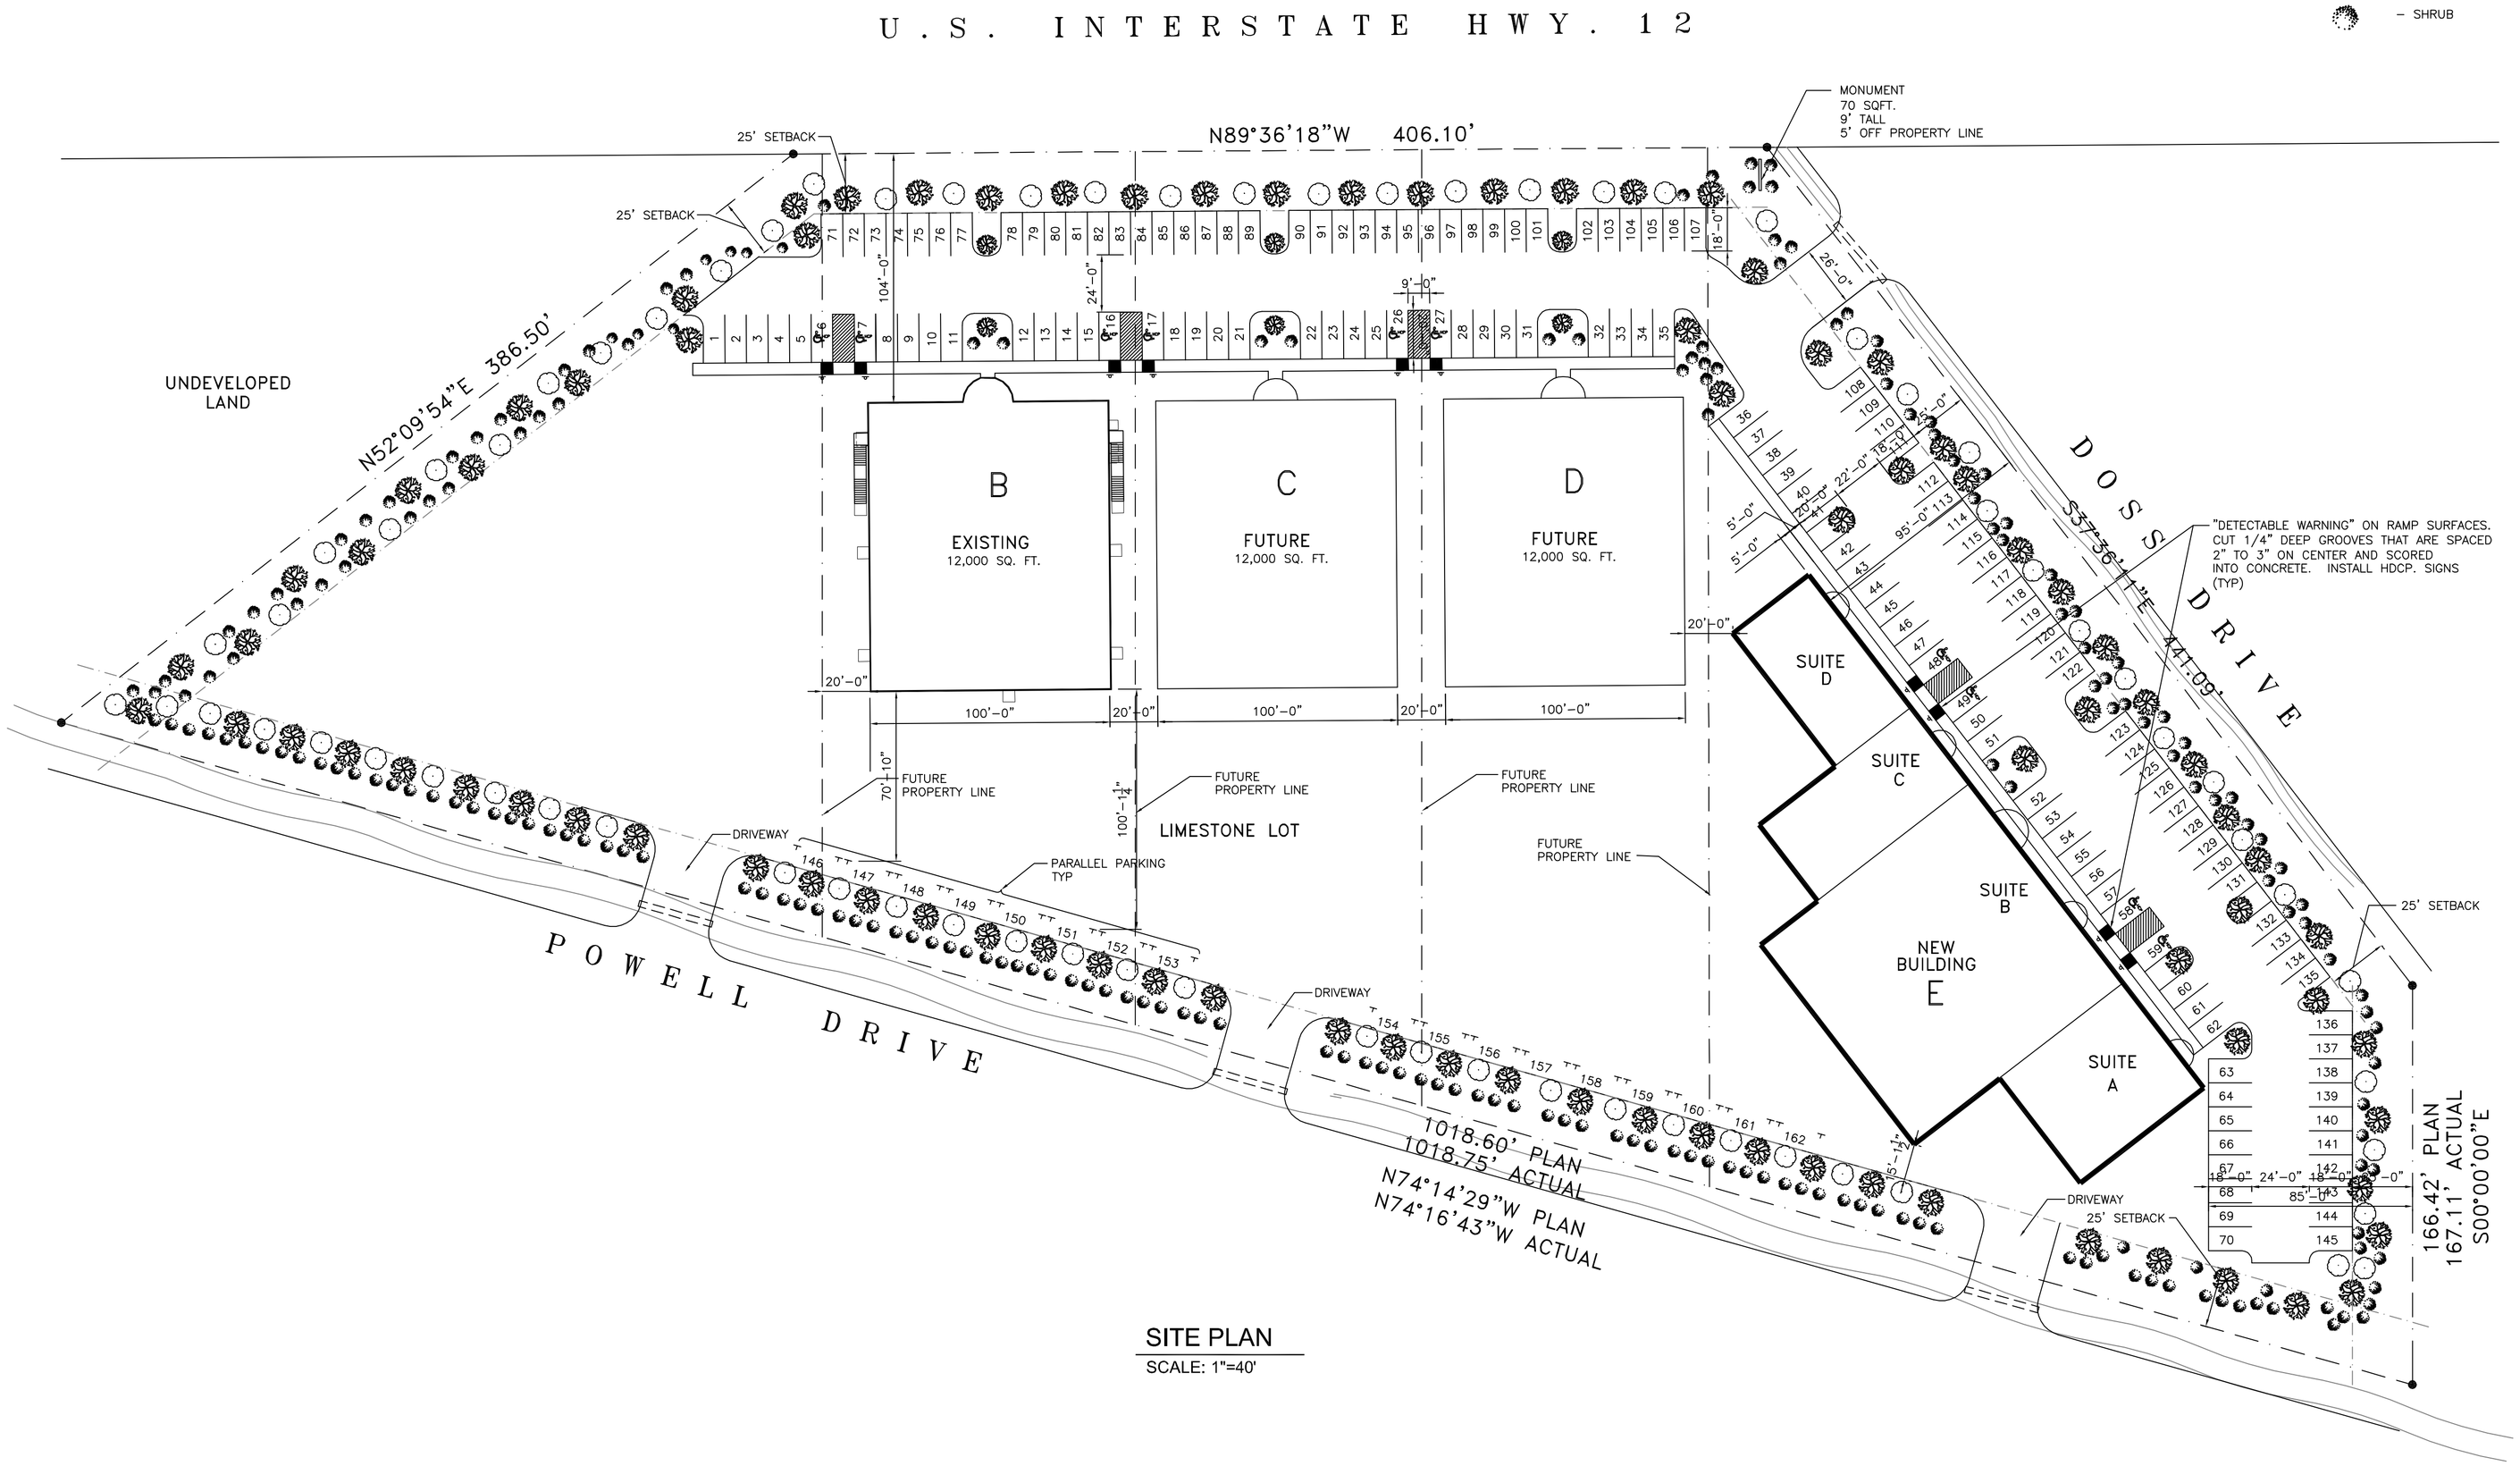

SITE PLAN

SCALE: 1"=40'

DAMMON ENGINEERING, INC.

CHIEF ENGINEER
EMMETT
DAMMON, P.E.

CHIEF ARCHITECT
ROBERT
WILTSE

1095 FLORIDA AVENUE
SLIDELL, LA. 70458
OFFICE: 985-649-5832
FAX: 985-641-5950

WEBSITE:
WWW.DAMMONENGINEERING.COM

EMAIL:
DAMMONENG@BELLSOUTH.NET

ARCHITECTURE

ENGINEERING

STUDIES

PLANNING

INVESTIGATION

EXPERT WITNESS

SOUTHEAST LOUISIANA VETERANS HEALTH CARE SYSTEM

SITE PLAN

REV:

SCALE: AS NOTED

JOB#: 2009

DATE: 02-08-09

SHEET 2

C-2

OF 14

ERROR: syntaxerror
OFFENDING COMMAND: --nostringval--

STACK:

/Title
-mark-