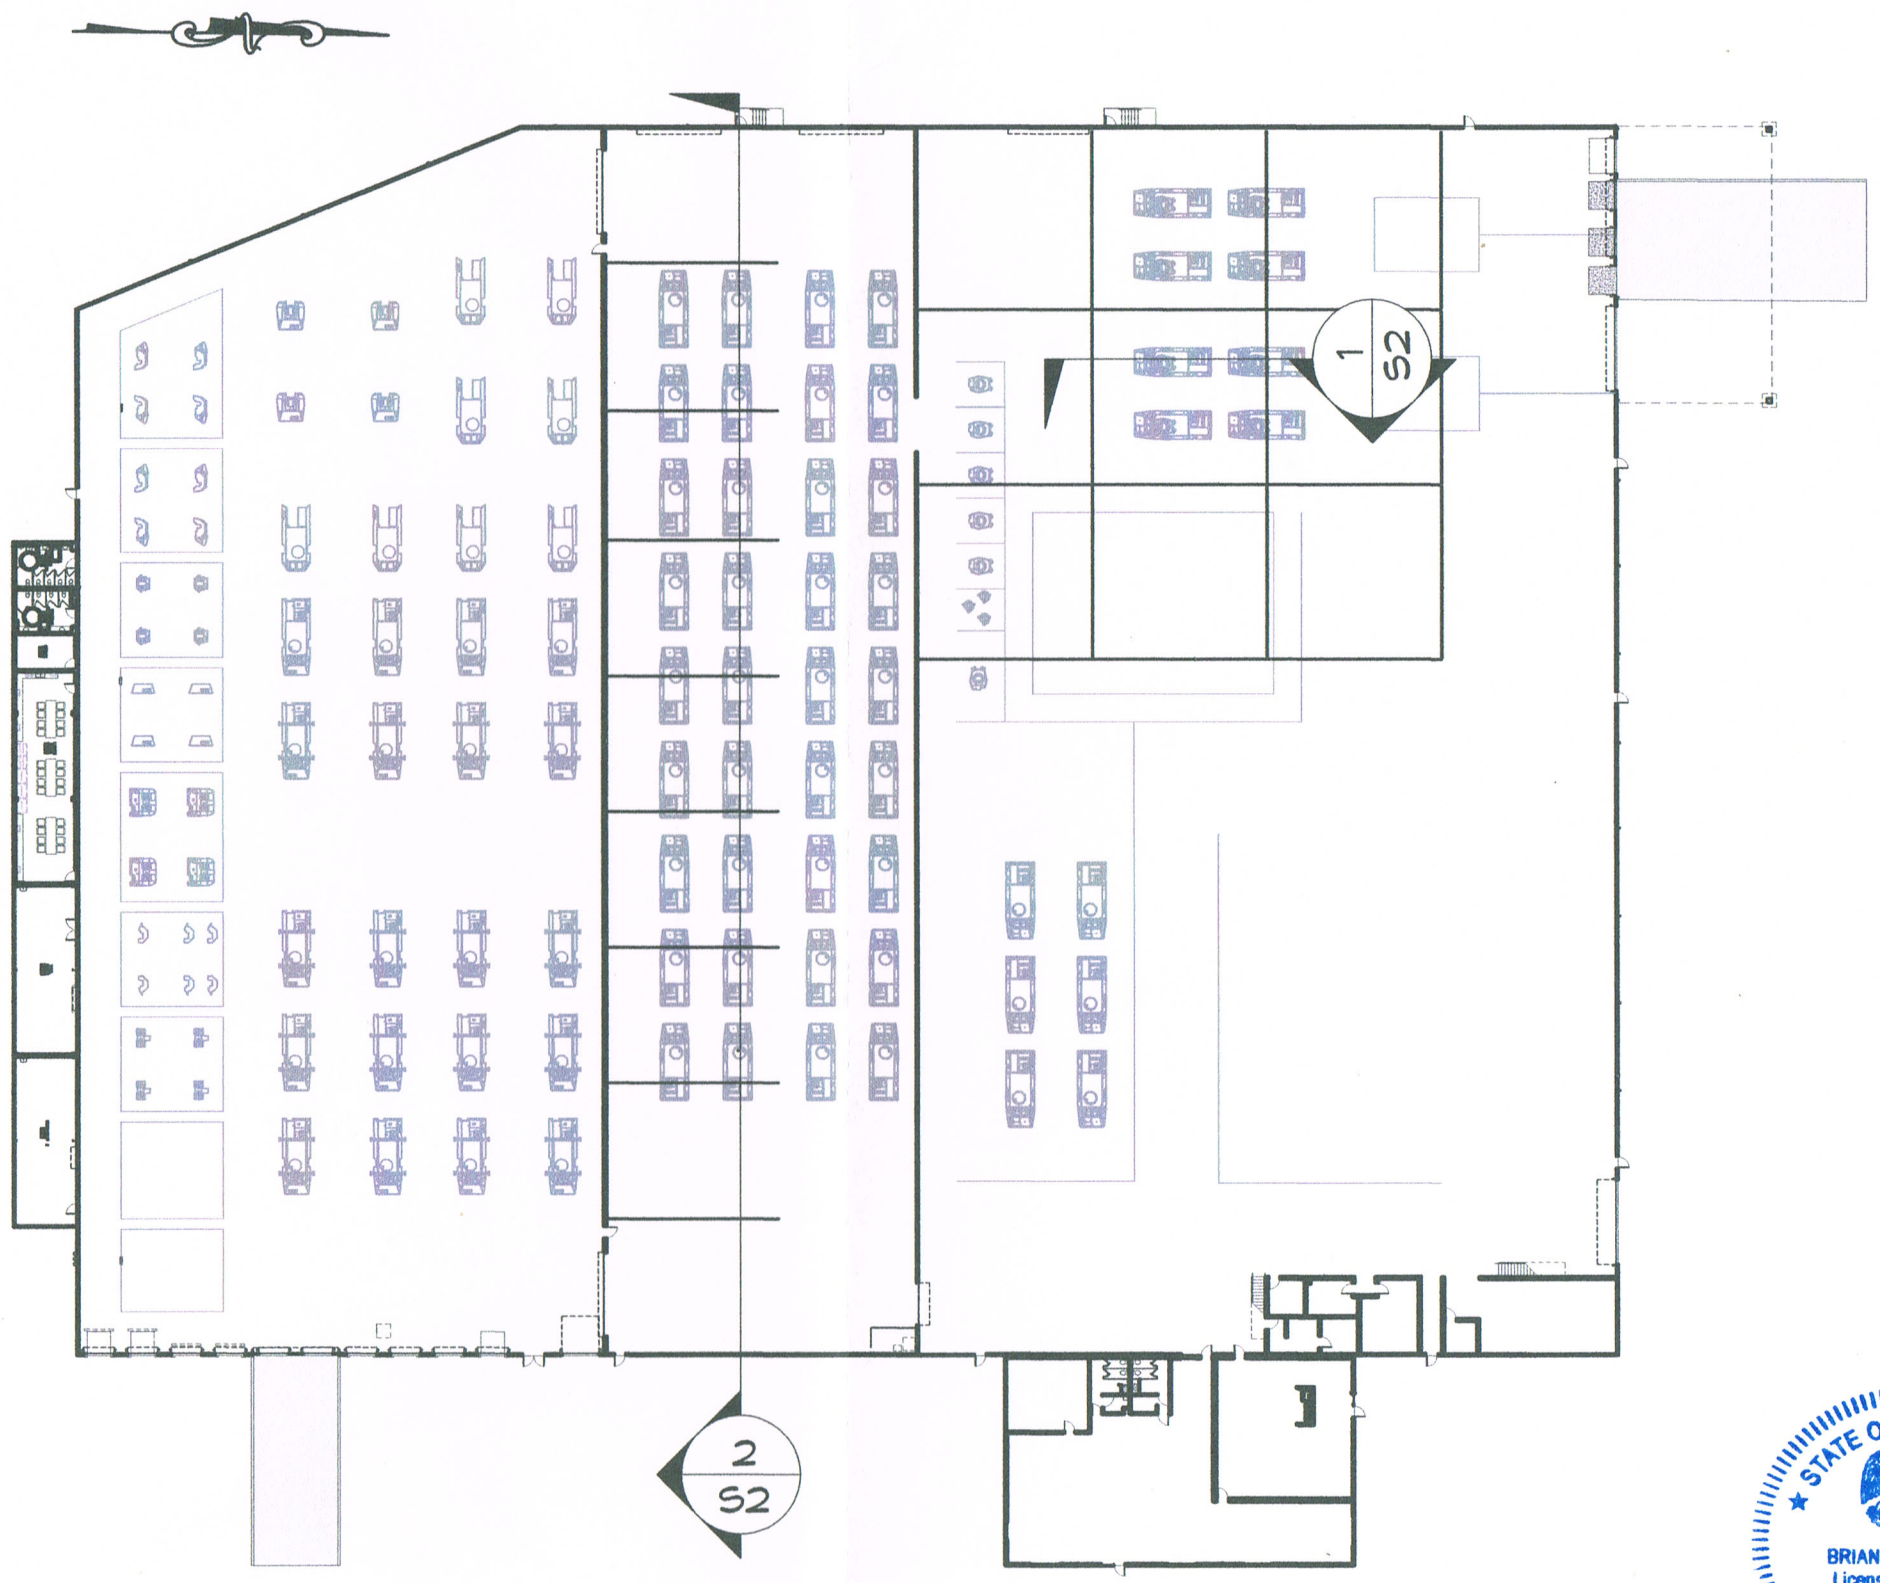

1 MANUFACTURING SITE PLAN

SCALE: N.T.S.

STATE OF LOUISIANA
BRIAN A. MISTICH
License No. 30187
PROFESSIONAL ENGINEER

BAM 8/10/2015

DAMMON ENGINEERING, INC.
Architects & Engineers
www.dammonengineering.com
Ph: 985.649.5832
info@dammonengineering.com
F: 985.641.3950
Chief Engineer: Brian Mistich, PE
5454 Oakridge Trail
Slidell, LA 70458

#	DESCRIPTION	DATE

REVISIONS

SEAL:

ADDITIONS AND RENOVATIONS:

TEXTRON
Marine & Land Systems
232 STONE ROAD
SLIDELL, LOUISIANA

JOB No: 2177 | DATE: 11.27.2013
DRAWN BY: | CHECKED BY:

The ideas, drawings, and specifications herein, regardless of form, are and shall remain the property of Dammon Engineering, Inc. and are protected by copyright. Any use, reproduction, or distribution of the ideas, drawings, and specifications herein without the express written consent of Dammon Engineering, Inc. is prohibited.

SHEET TITLE:

DRAWING NUMBER:

S-1

SHEET No: 1 of 2