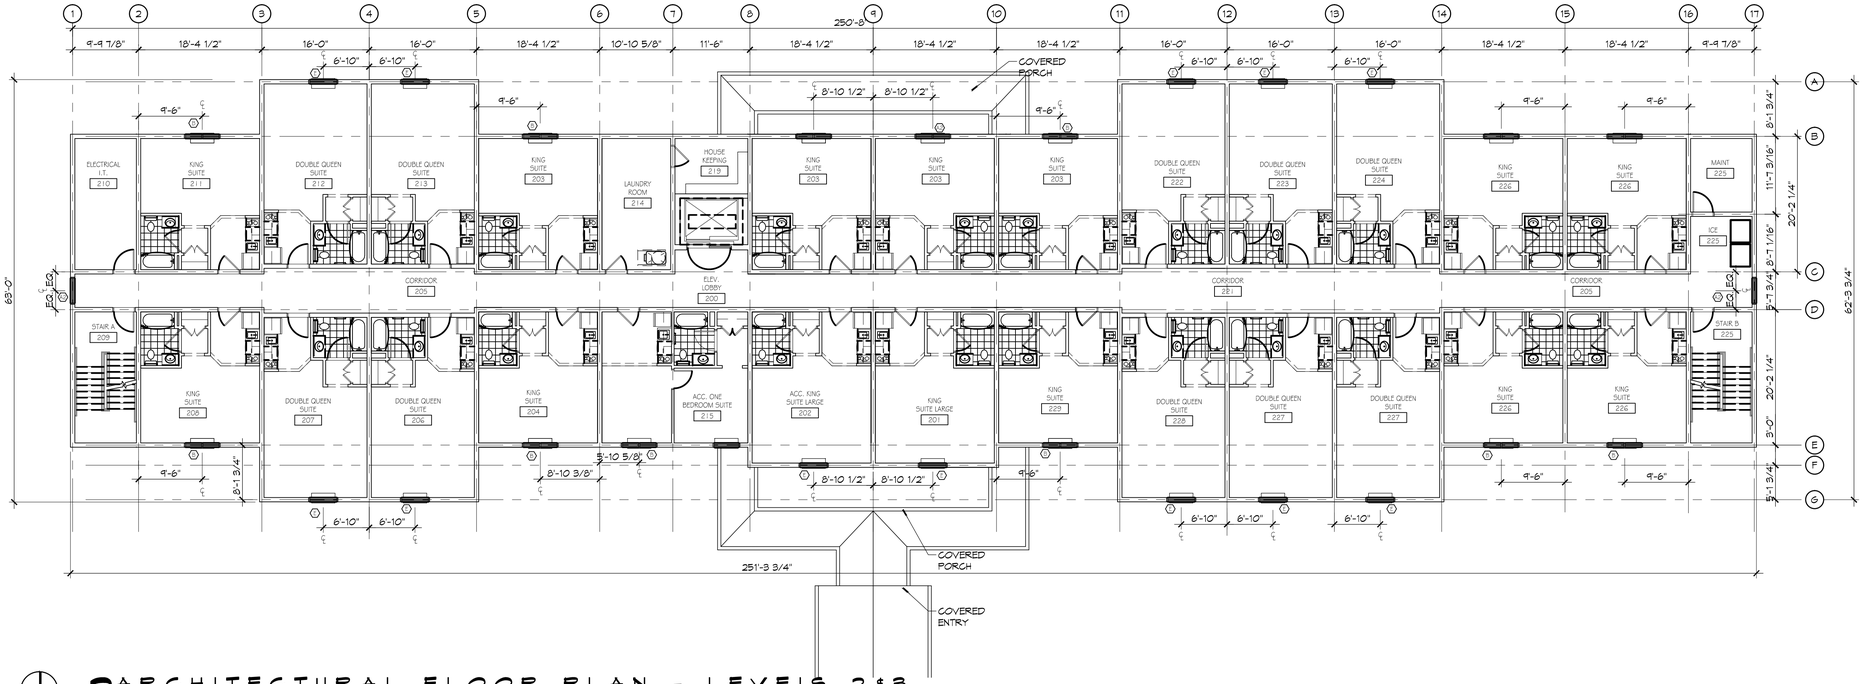

2 ARCHITECTURAL FLOOR PLAN - LEVELS 2 & 3

SCALE: 3/32" = 1'-0"

20 GUESTROOMS EACH FLOOR

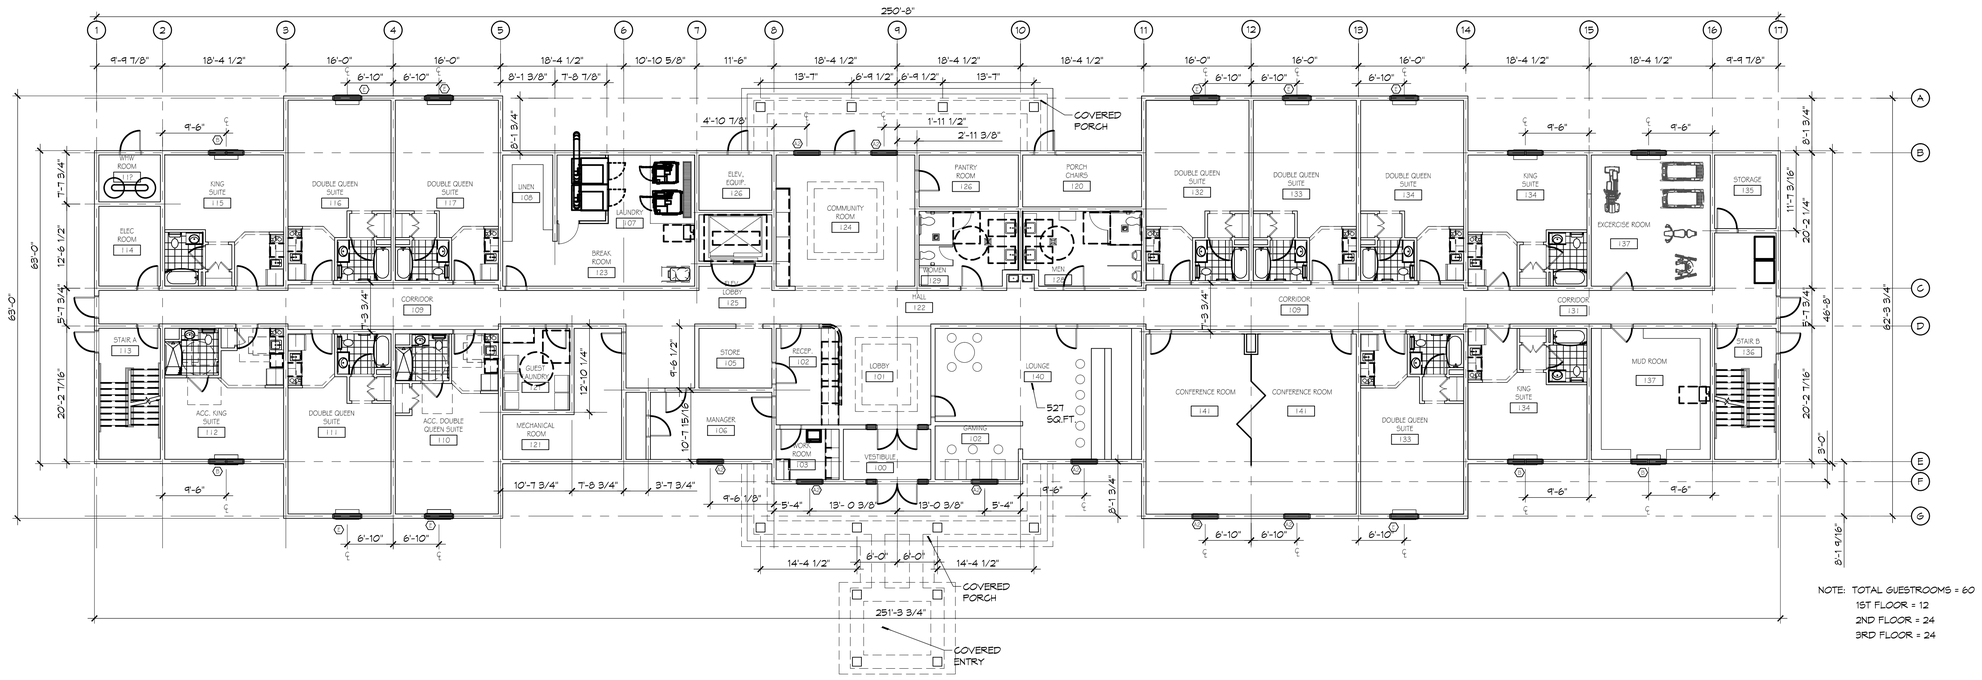

NOTE: TOTAL GUESTROOMS = 60
1ST FLOOR = 12
2ND FLOOR = 24
3RD FLOOR = 24

1 ARCHITECTURAL FLOOR PLAN - LEVEL 1

SCALE: 3/32" = 1'-0"

11 GUESTROOMS

DAMMON ENGINEERING, INC.
LOUISIANA & MISSISSIPPI
www.dammonengineering.com
info@dammonengineering.com
Chief Engineer: Brian Mistich, PE
554 Old Spanish Trail

REVISIONS

#	DESCRIPTION	DATE

SEAL:

MAINSTAY SUITES

LOT #1 LA HWY 21
HACKBERRY, LA 70645

JOB No: 2265 DATE: NOVEMBER, 2015

All ideas, designs, arrangements and plans indicated or represented by this document are the property of Dammon Engineering, Inc. and were created, evolved and developed for use on and in connection with the specified project. None of such ideas, designs, arrangements and plans may be used by any person or entity, other than the specified project, without the express written consent of Dammon Engineering, Inc.

SHEET TITLE:
ARCHITECTURAL FLOOR PLANS - LEVEL 1, 2, & 3, SCHEME A

DRAWING NUMBER:

A101

SHEET No: 10 of -