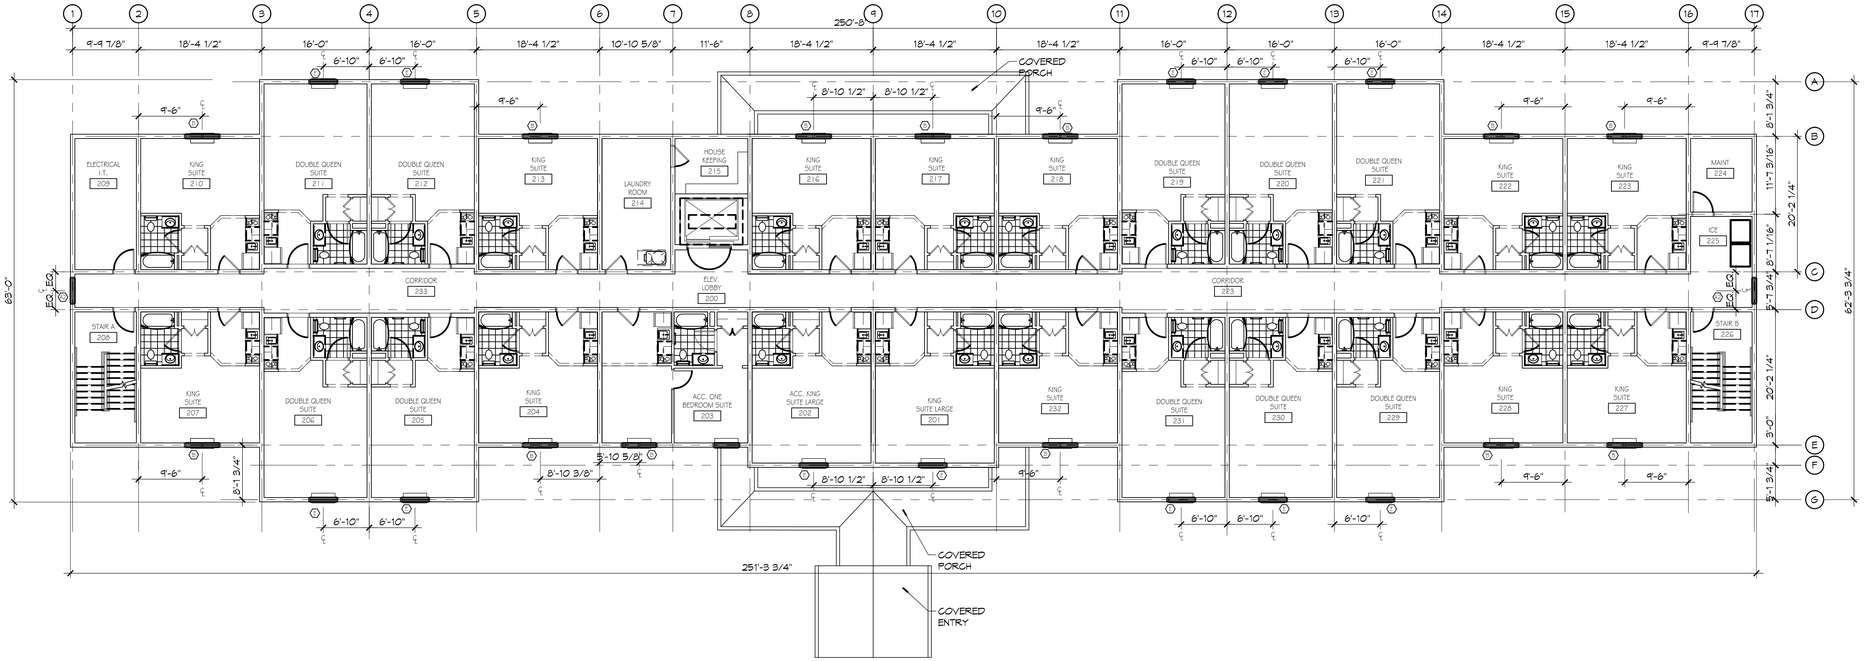

N

2 ARCHITECTURAL FLOOR PLAN - LEVELS 2 & 3

SCALE: 3/32" = 1'-0"

20 GUESTROOMS EACH FLOOR

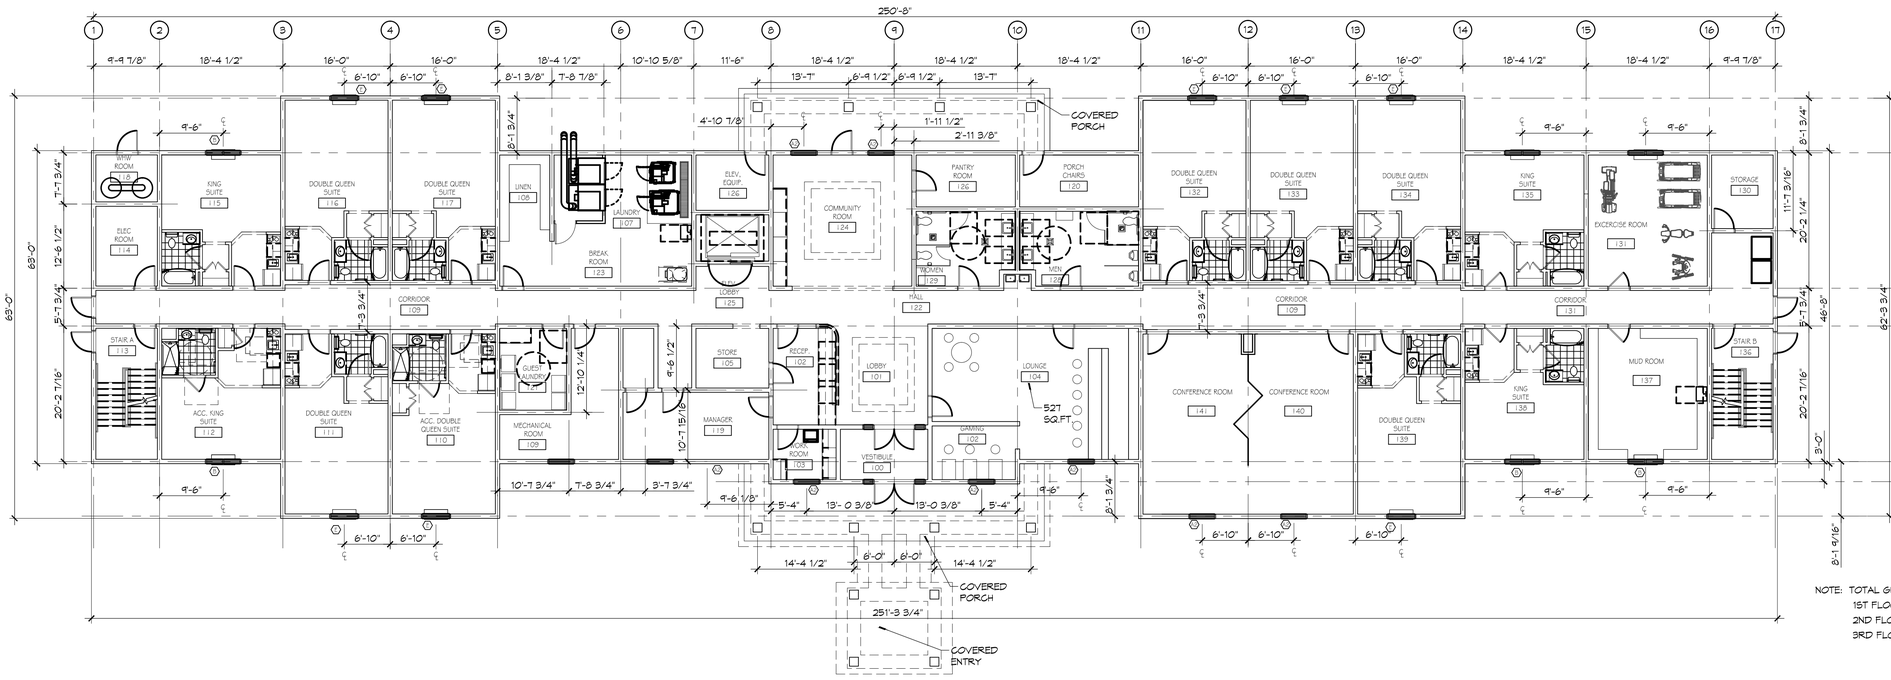

N

1 ARCHITECTURAL FLOOR PLAN - LEVEL 1

SCALE: 3/32" = 1'-0"

11 GUESTROOMS

NOTE: TOTAL GUESTROOMS = 62
1ST FLOOR = 12
2ND FLOOR = 25
3RD FLOOR = 25

DAMMON ENGINEERING, INC.
LOUISIANA & MISSISSIPPI
www.dammonengineering.com
info@dammonengineering.com
Chief Engineer: Brian Mistich, PE
554 Old Spanish Trail

REVISIONS

#	DESCRIPTION	DATE

SEAL:

MAINSTAY SUITES

LOT #1 LA HWY 27
HACKBERRY, LA 70645

JOB No: 2265 DATE: NOVEMBER, 2015

All rights reserved. All ideas, designs, arrangements and plans indicated or represented by this document are the property of Dammon Engineering, Inc. and shall not be used in any way without written consent of Dammon Engineering, Inc. Report errors and omissions to Dammon Engineering, Inc. This document has been prepared and authorized without wet stamp seal.

SHEET TITLE:
ARCHITECTURAL FLOOR PLANS - LEVEL 1, 2, & 3, SCHEME A

DRAWING NUMBER:

A101

SHEET No: 10 of -