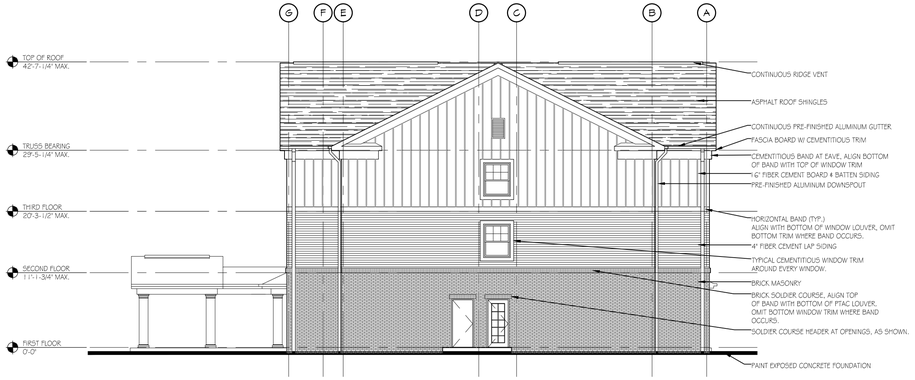

2 RIGHT ELEVATION
SCALE: 3/32"=1'-0"

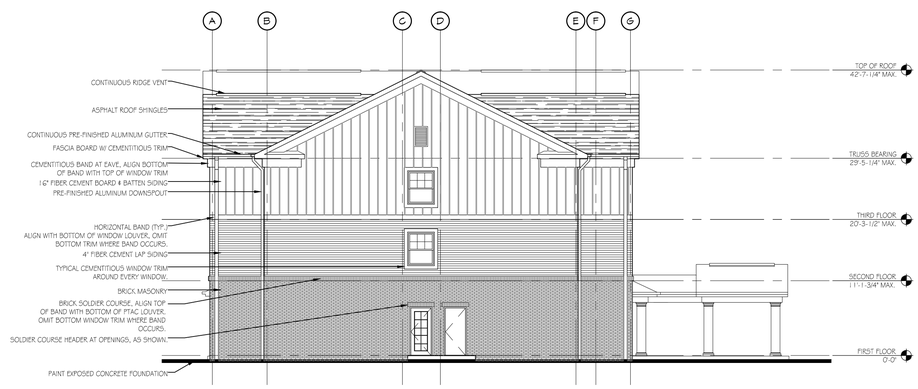

1 LEFT ELEVATION
SCALE: 3/32"=1'-0"

DAMMON ENGINEERING, INC.
LOUISIANA & MISSISSIPPI
www.dammonengineering.com
info@dammonengineering.com
Chief Engineer: Brian Mistich, PE
554 Old Spanish Trail

REVISIONS

#	DESCRIPTION	DATE

SEAL:

MAINSTAY SUITES
LOT #1 LA HWY 27
HACKBERRY, LA 70645

JOB No: 2265 DATE: NOVEMBER, 2015

THE DAMMON ENGINEERING PROPRIETARY DESIGN, DRAWINGS AND SPECIFICATIONS REPRESENTED HEREIN AS AN INSTRUMENT OF PROFESSIONAL SERVICE ARE THE PROPERTY OF DAMMON ENGINEERING AND SHALL NOT BE REPRODUCED OR PASSED TO OTHERS, OR USED FOR EXTENSIONS WITH ANY OTHER PROJECT OTHER THAN THE SUBJECT PROJECT.

SHEET TITLE:
ARCHITECTURAL EXTERIOR ELEVATIONS

DRAWING NUMBER:

A202

SHEET No: 10 of -