FILE NAME: J:\-- Hotels-Motels\2265 -- Hackberry, Louisiana\Drawings\Current Drawings\E105 Electrical Panel Schedules.dwg, 2/19/2016 4:16:43 PM

PANEL SCHEDULE

PANEL: MDP
LOCATION: MECHANICAL, ELECTRICAL & PLUMBING ROOM 114 FIRST LEVEL
FEEDER SOURCE: SERVICE
VOLTAGE: 208/120V, 1600A, 3Ø, 4W N/MLO
ENCLOSURE: SURFACE MOUNTED W/ EQUIPMENT GND BAR SQ D TYPE QED SWITCHBOARD

CKT NO	THHN WIRE SIZE	LOAD DESCRIPTION / LOCATION	BREAKER AMP	BREAKER POLE	LOAD (VA)	AØ BØ CØ	LOAD (VA)	BREAKER POLE	BREAKER AMP	LOAD DESCRIPTION / LOCATION	THHN WIRE SIZE	CKT NO
1	2 X 250MCM	ELECTRICAL CIRCUIT PANEL P11 FIRST LEVEL	400	3	52,494		16,744	3	175	ELECTRICAL CIRCUIT PANEL P12 FIRST LEVEL	4/0	2
3					54,881		13,698					4
5					50,881		14,025					6
7	4/0	ELECTRICAL CIRCUIT PANEL P13 FIRST LEVEL	175	3	9810		18070	3	175	ELECTRICAL CIRCUIT PANEL P14 FIRST LEVEL	4/0	8
9					9276		18,930					10
11					7962		19,000					12
13	4/0	ELECTRICAL CIRCUIT PANEL P15 FIRST LEVEL	175	3	18,070		68,908	3	400	SECOND LEVEL ELECTRICAL CIRCUIT PANEL P21	2 X 250MCM	14
15					18,930		102,912					16
17					19,000		99,575					18
19	4/0	ELECTRICAL CIRCUIT PANEL P16 FIRST LEVEL	175	3	7,800		100,480	3	400	THIRD LEVEL ELECTRICAL CIRCUIT PANEL P31	2 X 250MCM	20
21					8,870		105,912					22
23					7,730		100,575					24

SOLID NEUTRAL
NEUTRAL WIRE (N)

TOTAL CONNECTED LOAD (VA) = 912,478

AØ = 322,321 | BØ = 331,410 | CØ = 318,748

GROUND BUS
GROUND WIRE (G)

PANEL SCHEDULE

PANEL: P11
LOCATION: MECHANICAL, ELECTRICAL & PLUMBING ROOM 114 FIRST LEVEL
FEEDER SOURCE: MDP PANEL
VOLTAGE: 208/120V, 400A 3Ø, 4W N/MB PANEL
ENCLOSURE: SURFACE MOUNTED W/ EQUIPMENT GND BAR SQ D TYPE QED SWITCHBOARD

CKT NO	THHN WIRE SIZE	LOAD DESCRIPTION / LOCATION	BREAKER AMP	BREAKER POLE	LOAD (VA)	AØ BØ CØ	LOAD (VA)	BREAKER POLE	BREAKER AMP	LOAD DESCRIPTION / LOCATION	THHN WIRE SIZE	CKT NO
1	#6	15 TON A/C CONDENSER UNIT 1ST LEVEL	80	3	7456		7500	3	90	15 TON HVAC UNIT, 1ST LEVEL, 22.5 KW HEAT	#3	2
3					7456		7500					4
5					7456		7500					6
7	#12	2 1/2 TON A/C CONDENSER UNIT THIS END	15	3	1200		3333	3	60	2 1/2 TON HVAC UNIT, 1ST LEVEL 10 KW HEAT	#6	8
9					1200		3333					10
11					1200		3333					12
13	#12	2 1/2 TON A/C CONDENSER UNIT THIS END	15	3	1200		4150	3	50	ELEVATOR MOTOR POWER DISCONNECT	#6	14
15					1200		4150					16
17					1200		4150					18
19	#12	2 1/2 TON A/C CONDENSER UNIT CENTER, LOUNGE	15	3	1200		3333	3	60	2 1/2 TON HVAC UNIT, 1ST LEVEL LOUNGE 10 KW HEAT	#6	20
21					1200		3333					22
23					1200		3333					24
25	#12	2 1/2 TON A/C CONDENSER UNIT CENTER, CONFERENCE ROOM	15	3	1200		3333	3	60	2 1/2 TON HVAC UNIT, 1ST LEVEL CONFERENCE ROOM 10 KW HEAT	#6	26
27					1200		3333					28
29					1200		3333					30
31	#12	2 1/2 TON A/C CONDENSER UNIT OPPOSITE END, FOR 1ST LEVEL	15	3	1200		917	3	15	HOUSE DRYER	#12	32
33					1200		917					34
35					1200		917					36
37	#12	2 1/2 TON A/C CONDENSER UNIT OPPOSITE END, FOR 2ND LEVEL,	15	3	1200		917	3	15	HOUSE DRYER	#12	38
39					1200		917					40
41					1200		917					42
43	#12	2 1/2 TON A/C CONDENSER UNIT OPPOSITE END FOR 3RD LEVEL,	15	3	1200		1400	2	15	HOUSE WASHER	#12	44
45					1200		1400					46
47					1200		1400	2	15	HOUSE WASHER	#12	48
49							1400					50
51							3842	1	40	SEWER TREATMENT PLANT	#8	52
53							3842					54
55							4000	1	30	PARKING LOT LIGHTING	#10	56
57							4000					58
59												60
61												62
63												64

SOLID NEUTRAL
NEUTRAL WIRE (N)

TOTAL CONNECTED LOAD (VA) = 158,201

AØ = 52,494 | BØ = 54,881 | CØ = 50,881

GROUND BUS
GROUND WIRE (G)

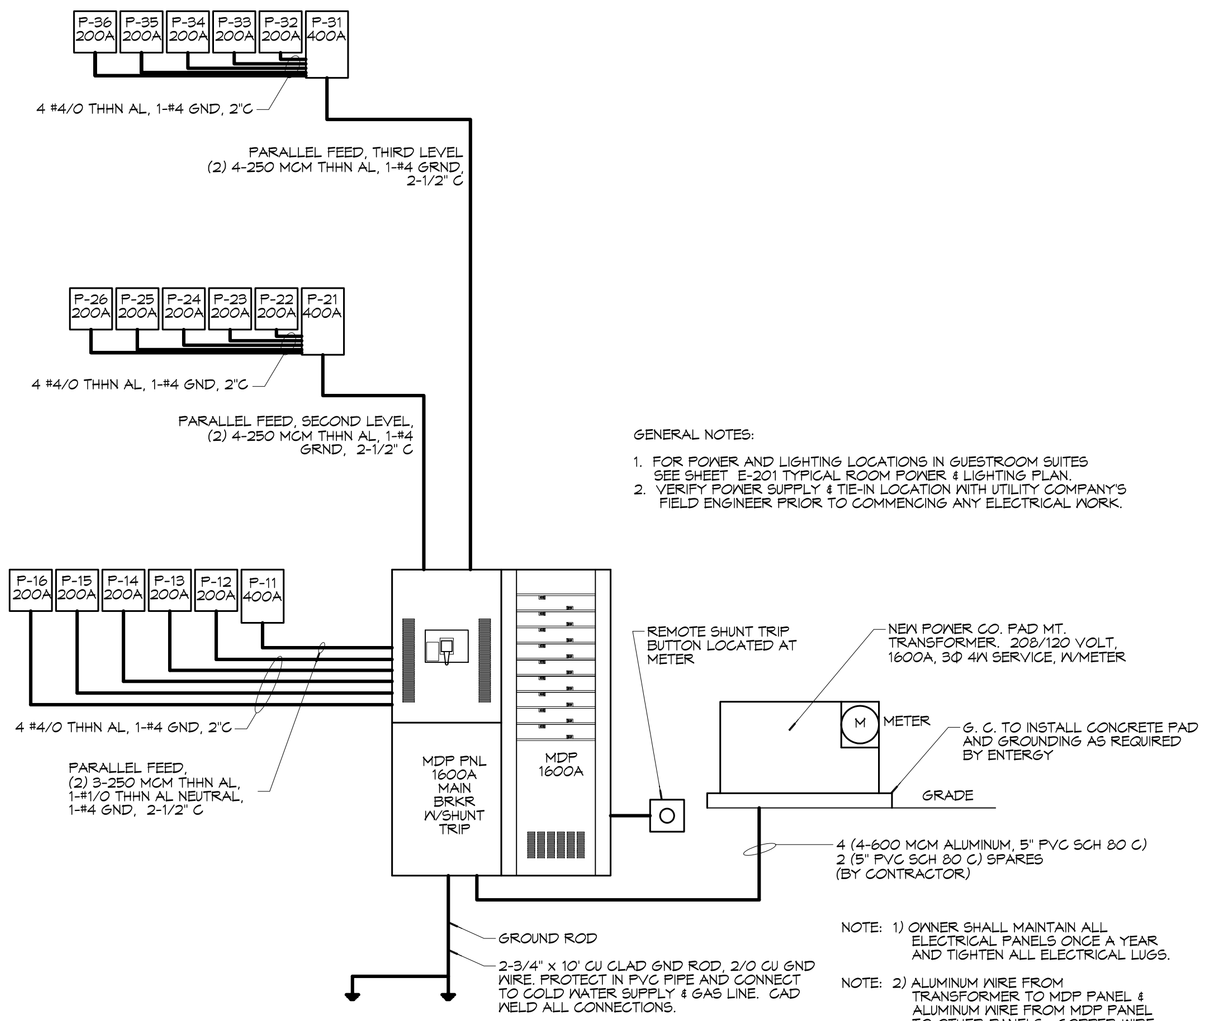

ELECTRICAL ONE-LINE DIAGRAM

SCALE: N.T.S.

GENERAL NOTES:

1. FOR POWER AND LIGHTING LOCATIONS IN GUESTROOM SUITES SEE SHEET E-201 TYPICAL ROOM POWER & LIGHTING PLAN.
2. VERIFY POWER SUPPLY & TIE-IN LOCATION WITH UTILITY COMPANY'S FIELD ENGINEER PRIOR TO COMMENCING ANY ELECTRICAL WORK.

ELECTRICAL LOAD SUMMARY

ENTERGY POWER COMPANY

PROJECT NAME: SPORTSMAN'S LODGE - HACKBERRY, LOUISIANA
PROJECT ADDRESS: LOT #7 HIGHWAY 27
CITY/TOWN: HACKBERRY, LA 70645
INTENDED USER: HOTEL OCCUPANTS

REQ SERV: 208 V 3 PHASE 4 WIRES
SERV ENTR SIZE: 1600 AMPS
HVAC TONNAGE: TONS
LARGEST MOTOR: HP

(NOTE: MOTORS ABOVE 20HP MAY REQUIRE REDUCED VOLTAGE STARTING AND ARE NEVER RECOMMENDED FOR USE W/ 120/240V, 1Ø, 3W SERVICE)

TOTAL BUILDING SQ FT: SF
INDIVIDUAL UNIT SQUARE FOOTAGE: SF (MULT OCCUPANCY)
INDIVUDUAL UNIT DESIGNATION: (MULT OCCUPANCY)

LOAD SOURCE	1Ø-kVA	3Ø-kVA	O R	1Ø-kW	3Ø-kW
BUILDING LIGHTING					
ELECTRIC WATER HEATING					
HEAT PUMPS					
SUPPLEMENTAL HEAT SYSTEMS					
AIR COND CONDENSING UNITS					
ELEC HEATING (PRIMARY) - AHU's					
COOKING					
REFRIGERATION					
RECEPTACLES (STANDARD)					
RECEPTACLES (COMPUTER)					
TOTAL MOTORS (EXCLUDE HVAC)					
EXTERIOR LIGHTING					
MISCELLANEOUS - CEILING FANS					
OTHER (SPECIFY)					

DAMMON ENGINEERING, INC.
LOUISIANA & MISSISSIPPI
www.dammonengineering.com
e-mail: dammon@bellsouth.net
PH: 985.649.9832 FX: 985.641.5950
Chief Engineer: Brian Mistich, PE
554 Highland Trail
Slidell, LA 70458

REVISIONS

#	DESCRIPTION	DATE

SEAL:

STATE OF LOUISIANA
BRIAN A. MISTICH
License No. 30187
02-19-16
PROFESSIONAL ENGINEER

MAIN STAY SUITES
700 MAIN STREET
LOT #7 LA HWY 27
HACKBERRY, LA 70645

JOB NO: 2265
DRAWN BY: DD/JTL
DATE: FEBRUARY, 2016
CHECKED BY: BAM

The plans, drawings and specifications contained herein are and shall remain the property of Dammon Engineering, Inc. and shall not be used in whole or in part for any work by any other than the owner for whom they have been prepared and developed without written consent of Dammon Engineering, Inc. Visual contact with these plans shall constitute prima facie evidence of the acceptance of these restrictions.

SHEET TITLE:
ELECTRICAL PANEL SCHEDULES, ONE-LINE DIAGRAM & LOAD SUMMARY

DRAWING NUMBER:

E105

SHEET No: 49 of 52