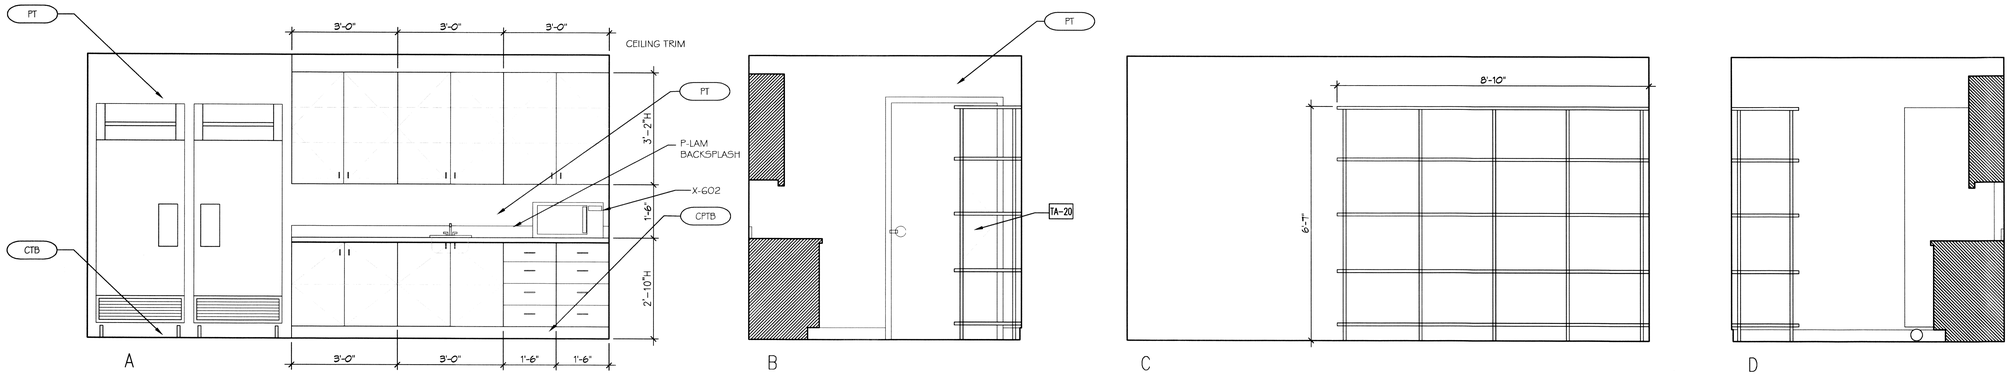

4 INTERIOR ELEVATIONS
SCALE: 1/2"=1'-0"

PANTRY

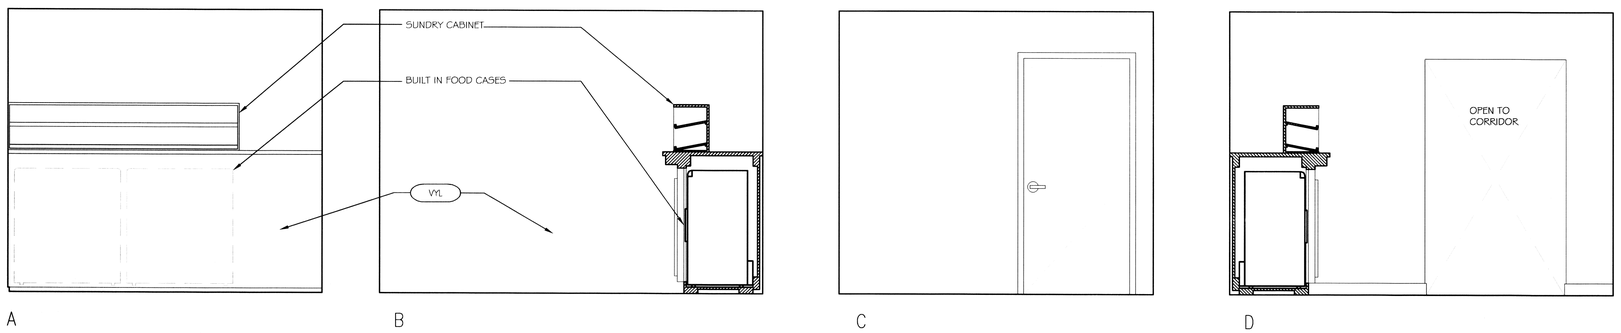

3 INTERIOR ELEVATIONS
SCALE: 1/2"=1'-0"

STORE/SUNDRY SHOP

NOTE: SEE MAINSTAY SUITES PROTOTYPE DRAWINGS & SPECIFICICATIONS FOR FINISH SCHEDULES & LEGENDS FOR EQUIPMENT & MATERIAL CONTROL NO.S

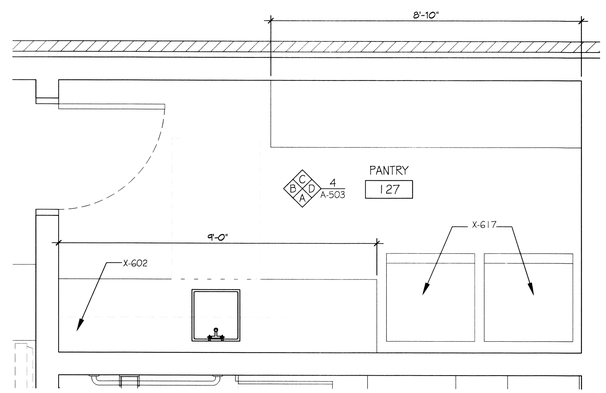

2 ENLARGED PLAN
SCALE: 1/2"=1'-0"

PANTRY

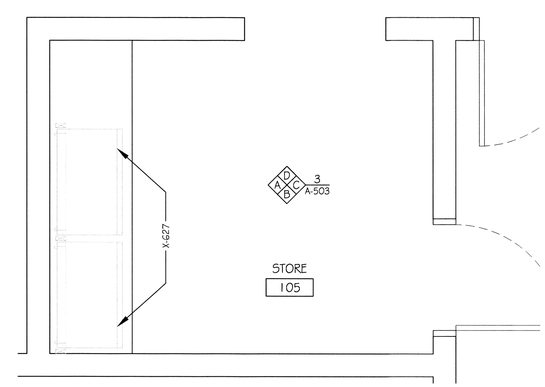

1 ENLARGED PLAN
SCALE: 1/2"=1'-0"

STORE

DAMMON ENGINEERING, INC.
LOUISIANA & MISSISSIPPI
www.dammonengineering.com
info@dammonengineering.com
PH: 985.649.3832 F: 985.641.5950
Chief Engineer: Brian Mistich, PE
554 Old Spanish Trail
Slidell, LA 70458

REVISIONS

#	DESCRIPTION	DATE

SEAL:

JARED M. SIMONEAUX REG. NO. 7791 STATE OF LOUISIANA REGISTERED ARCHITECT

MAINSTAY SUITES

700 MAIN STREET
I-10 & HWY 21
HACKBERRY, LA 70645

JOB No: 2285 DATE: FEBRUARY, 2016
DRAWN BY: JMS CHECKED BY: JTL

The drawings and specifications, including plans, specifications, and other documents prepared by the Architect and his consultants, are the property of the Architect and are not to be used in whole or in part without his consent. The Architect retains the ownership and property rights in these documents, including the right of reproduction. Upon request, the Architect will give written consent to the Owner to use these documents for the purpose of completing the work on the project for which they are intended. Upon completion of the work on the project, the Owner may retain one set of the documents for his records. The Architect shall be deemed the author of these documents and shall retain all common law, statutory and other reserved rights, including the copyright.

SHEET TITLE:
ENLARGED FLOOR PLANS & INTERIOR ELEVATIONS FOR STORE/SUNDRY AND PANTRY

DRAWING NUMBER:
A303

SHEET No: 27 of 52

FILE NAME: J:_Hackberry\2285 - Mainstay Suites - Hackberry Louisiana\Drawings\Current Drawings\A303-Enlarged Plans & Int Elevations-Pantry & Store.dwg PLOTTED BY: Jared M. Simoneaux Friday, February 19, 2016 12:42:11 PM