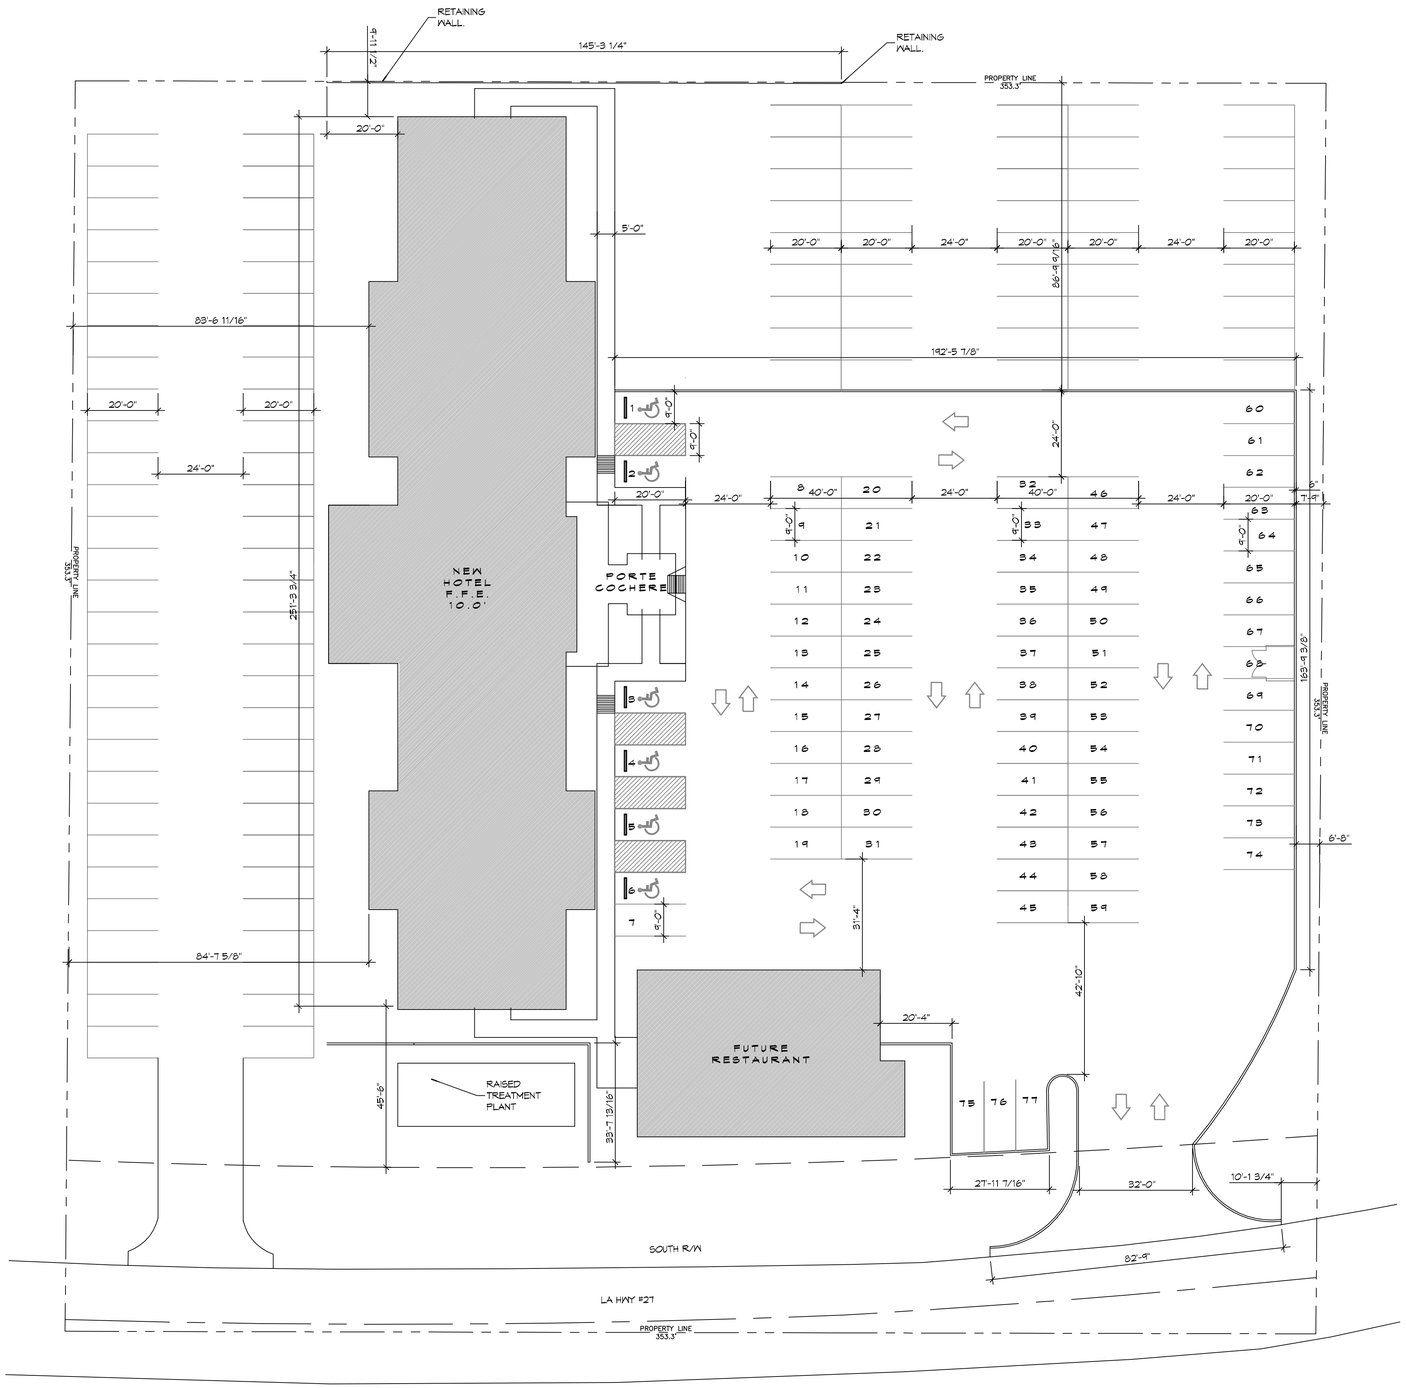

1 SITE PLAN
SCALE: 1" = 20'

PARKING STATISTICS

PARKING REQUIREMENTS

GUEST ROOM COUNT
- 62 ROOMS

PARKING COUNT REQUIREMENT
- 1 PARKING SPACE PER GUEST ROOM

MINIMUM REQUIRED PARKING SPACE COUNT
- 62 SPACES

PARKING SPACES PROVIDED
- 77 SPACES *(INCLUDING 6 ACCESSIBLE SPACES)*

PARKING NOTE:

1) THE PARKING LOT SHALL BE ASPHALT WITH CONCRETE CURBS.

2) THE APRON AND HANDICAP SPACES SHALL BE CONCRETE.

3) THE DUMPSTER PAD SHALL BE ALL CONCRETE WITH CONCRETE CURBS.

DAMMON ENGINEERING, INC.
LOUISIANA & MISSISSIPPI
www.dammonengineering.com
Info@dammonengineering.com
PH: 985.649.5832 F: 985.641.5950

Chief Engineer: Brian Mistich, PE
5566 Dufrene Stadium Trail
Slidell, LA 70458

REVISIONS

#	DESCRIPTION	DATE

SEAL:

MAINSTAY SUITES

700 MAIN STREET
LOT #1 LA HWY 21
HACKBERRY, LA 70645

JOB No: 2265 DATE: APRIL, 2016
DRAWN BY: JTL CHECKED BY: BAM

These drawings are the property of Dammon Engineering, Inc. and shall not be used for any other project than that for which they have been prepared and proceed without written consent of Dammon Engineering, Inc. Visual contact with these drawings shall constitute conclusive evidence of acceptance of these restrictions.

SHEET TITLE:
SITE PLAN WITH BOAT PARKING

DRAWING NUMBER:
C101

SHEET No: 5 of 52